## SIGN LEGEND

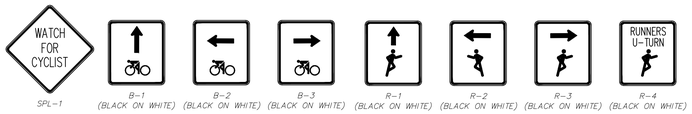


## LEGEND

- TYPE II BARRICADE WITH SIGN(S)
- POST WITH FLAGGING
- BIKE COURSE
- RUN COURSE
- PARKING
- P — POLICE
- CM — COURSE MARSHALL

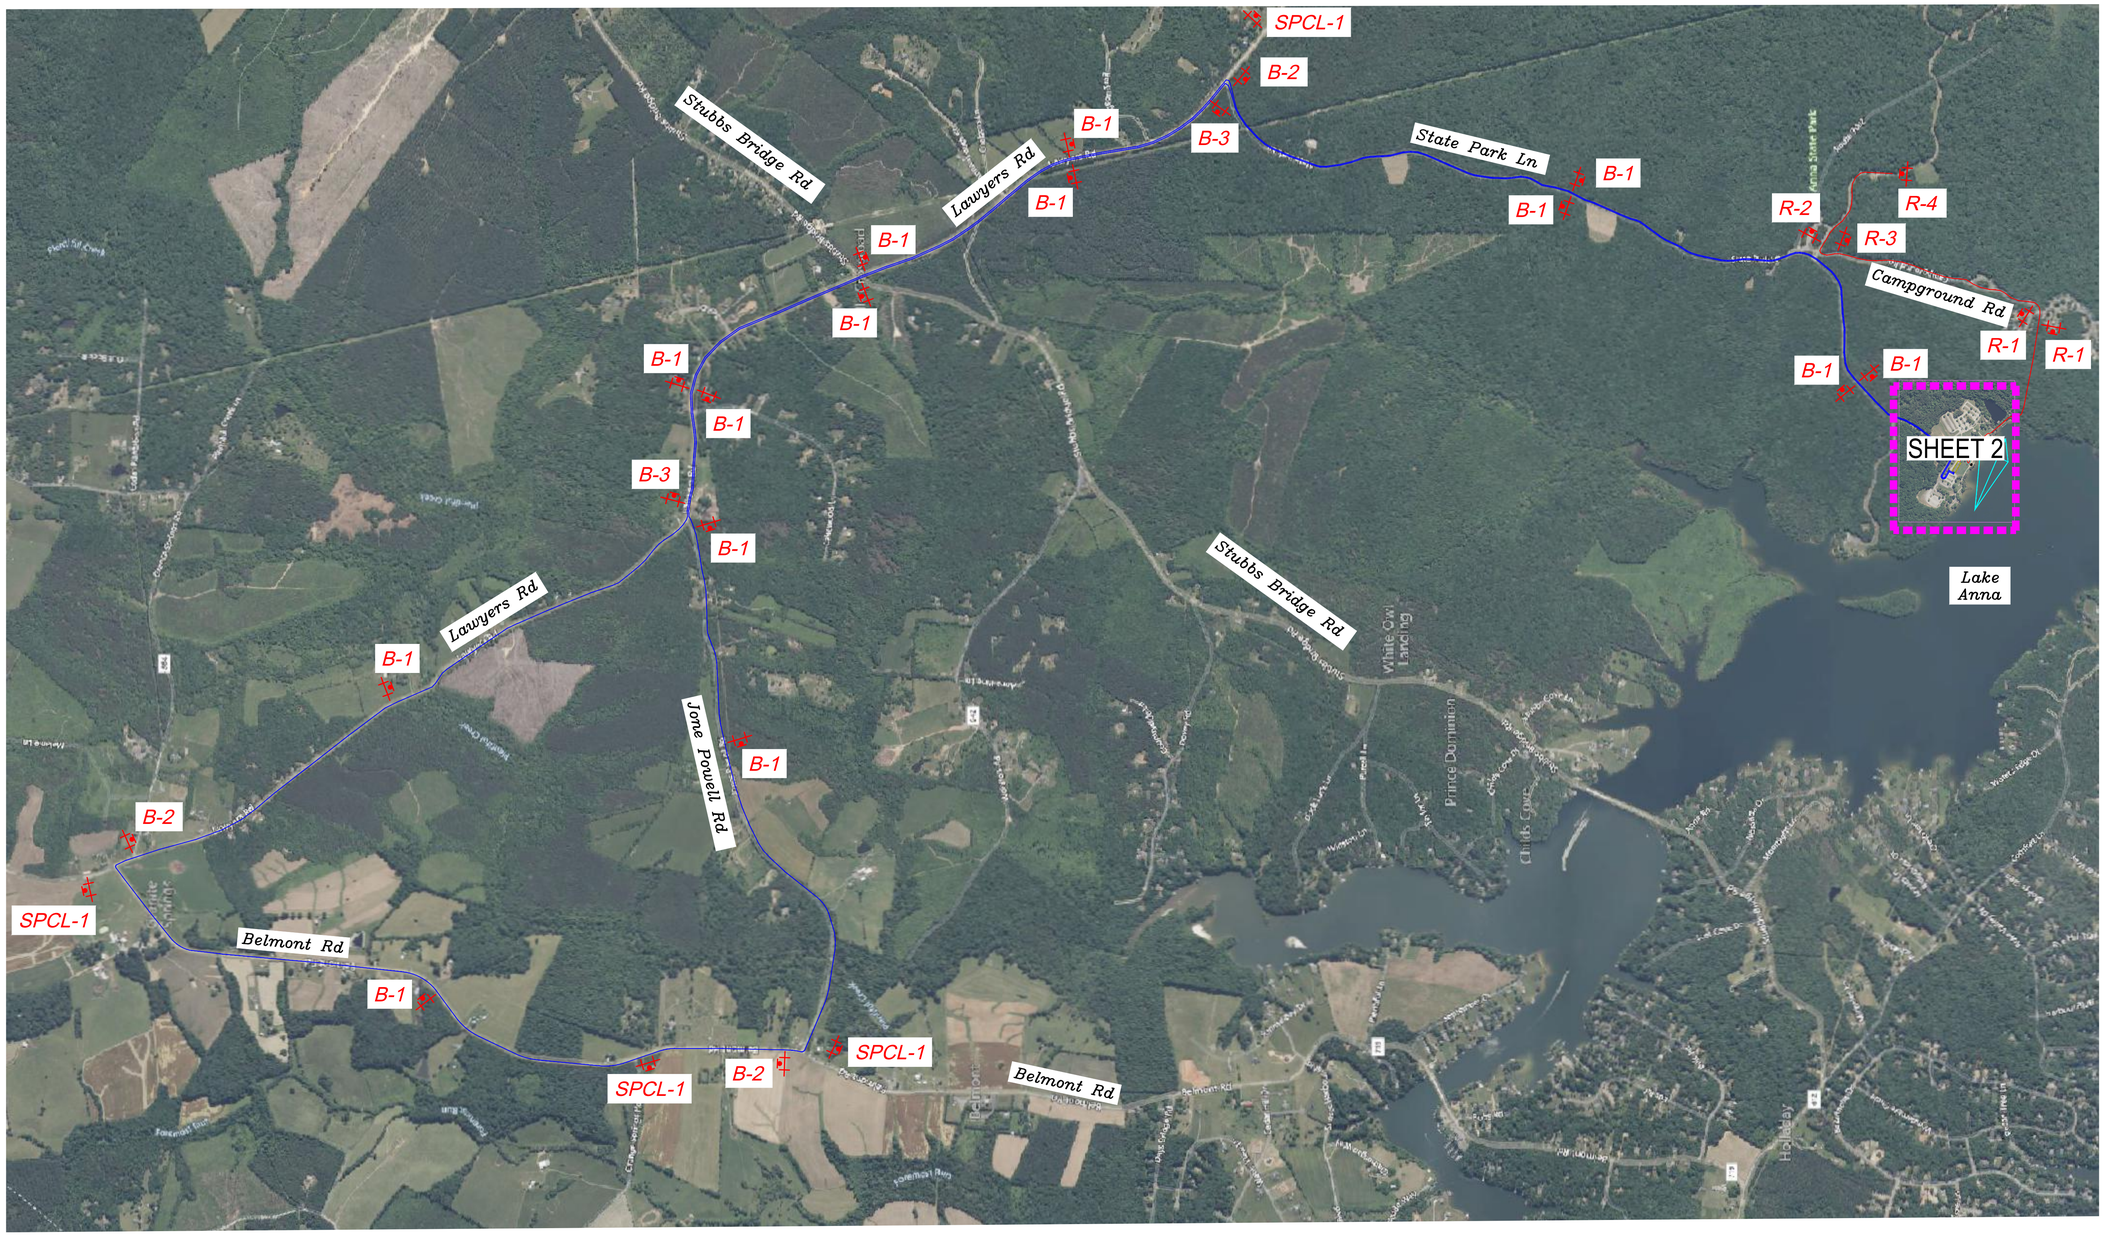


NOT TO SCALE

| BY: | NO.: | DATE: | DESCRIPTION: | BY: |
|---|---|---|---|---|

# CAL TRI - TRIATHLON
# RICHMOND, VA
# MAY 17, 2026
# TRAFFIC CONTROL PLAN

SHEET TITLE: TRAFFIC CONTROL PLAN

PROJECT: CAL TRI TRIATHLON RICHMOND, VA

| | |
|---|---|
| DATE: | 01/19/26 |
| SCALE: | PER PLAN |
| DRAWN BY: | JMD |
| CHECKED BY: | RW |
| PROJECT NO.: | 26021 |
| SHEET NUMBER: | |

1 OF 2 SHEETS

| BY: | NO.: | DATE: | DESCRIPTION: | BY: |
|---|---|---|---|---|

# CAL TRI - TRIATHLON
# RICHMOND, VA
# MAY 17, 2026
# TRAFFIC CONTROL PLAN

SHEET TITLE:
TRANSITION AREA

PROJECT:
CAL TRI TRIATHLON
RICHMOND, VA

| | |
|---|---|
| DATE: | 01/19/26 |
| SCALE: | PER PLAN |
| DRAWN BY: | JMD |
| CHECKED BY: | RW |
| PROJECT NO.: | 26021 |
| SHEET NUMBER: | |

2 OF 2 SHEETS