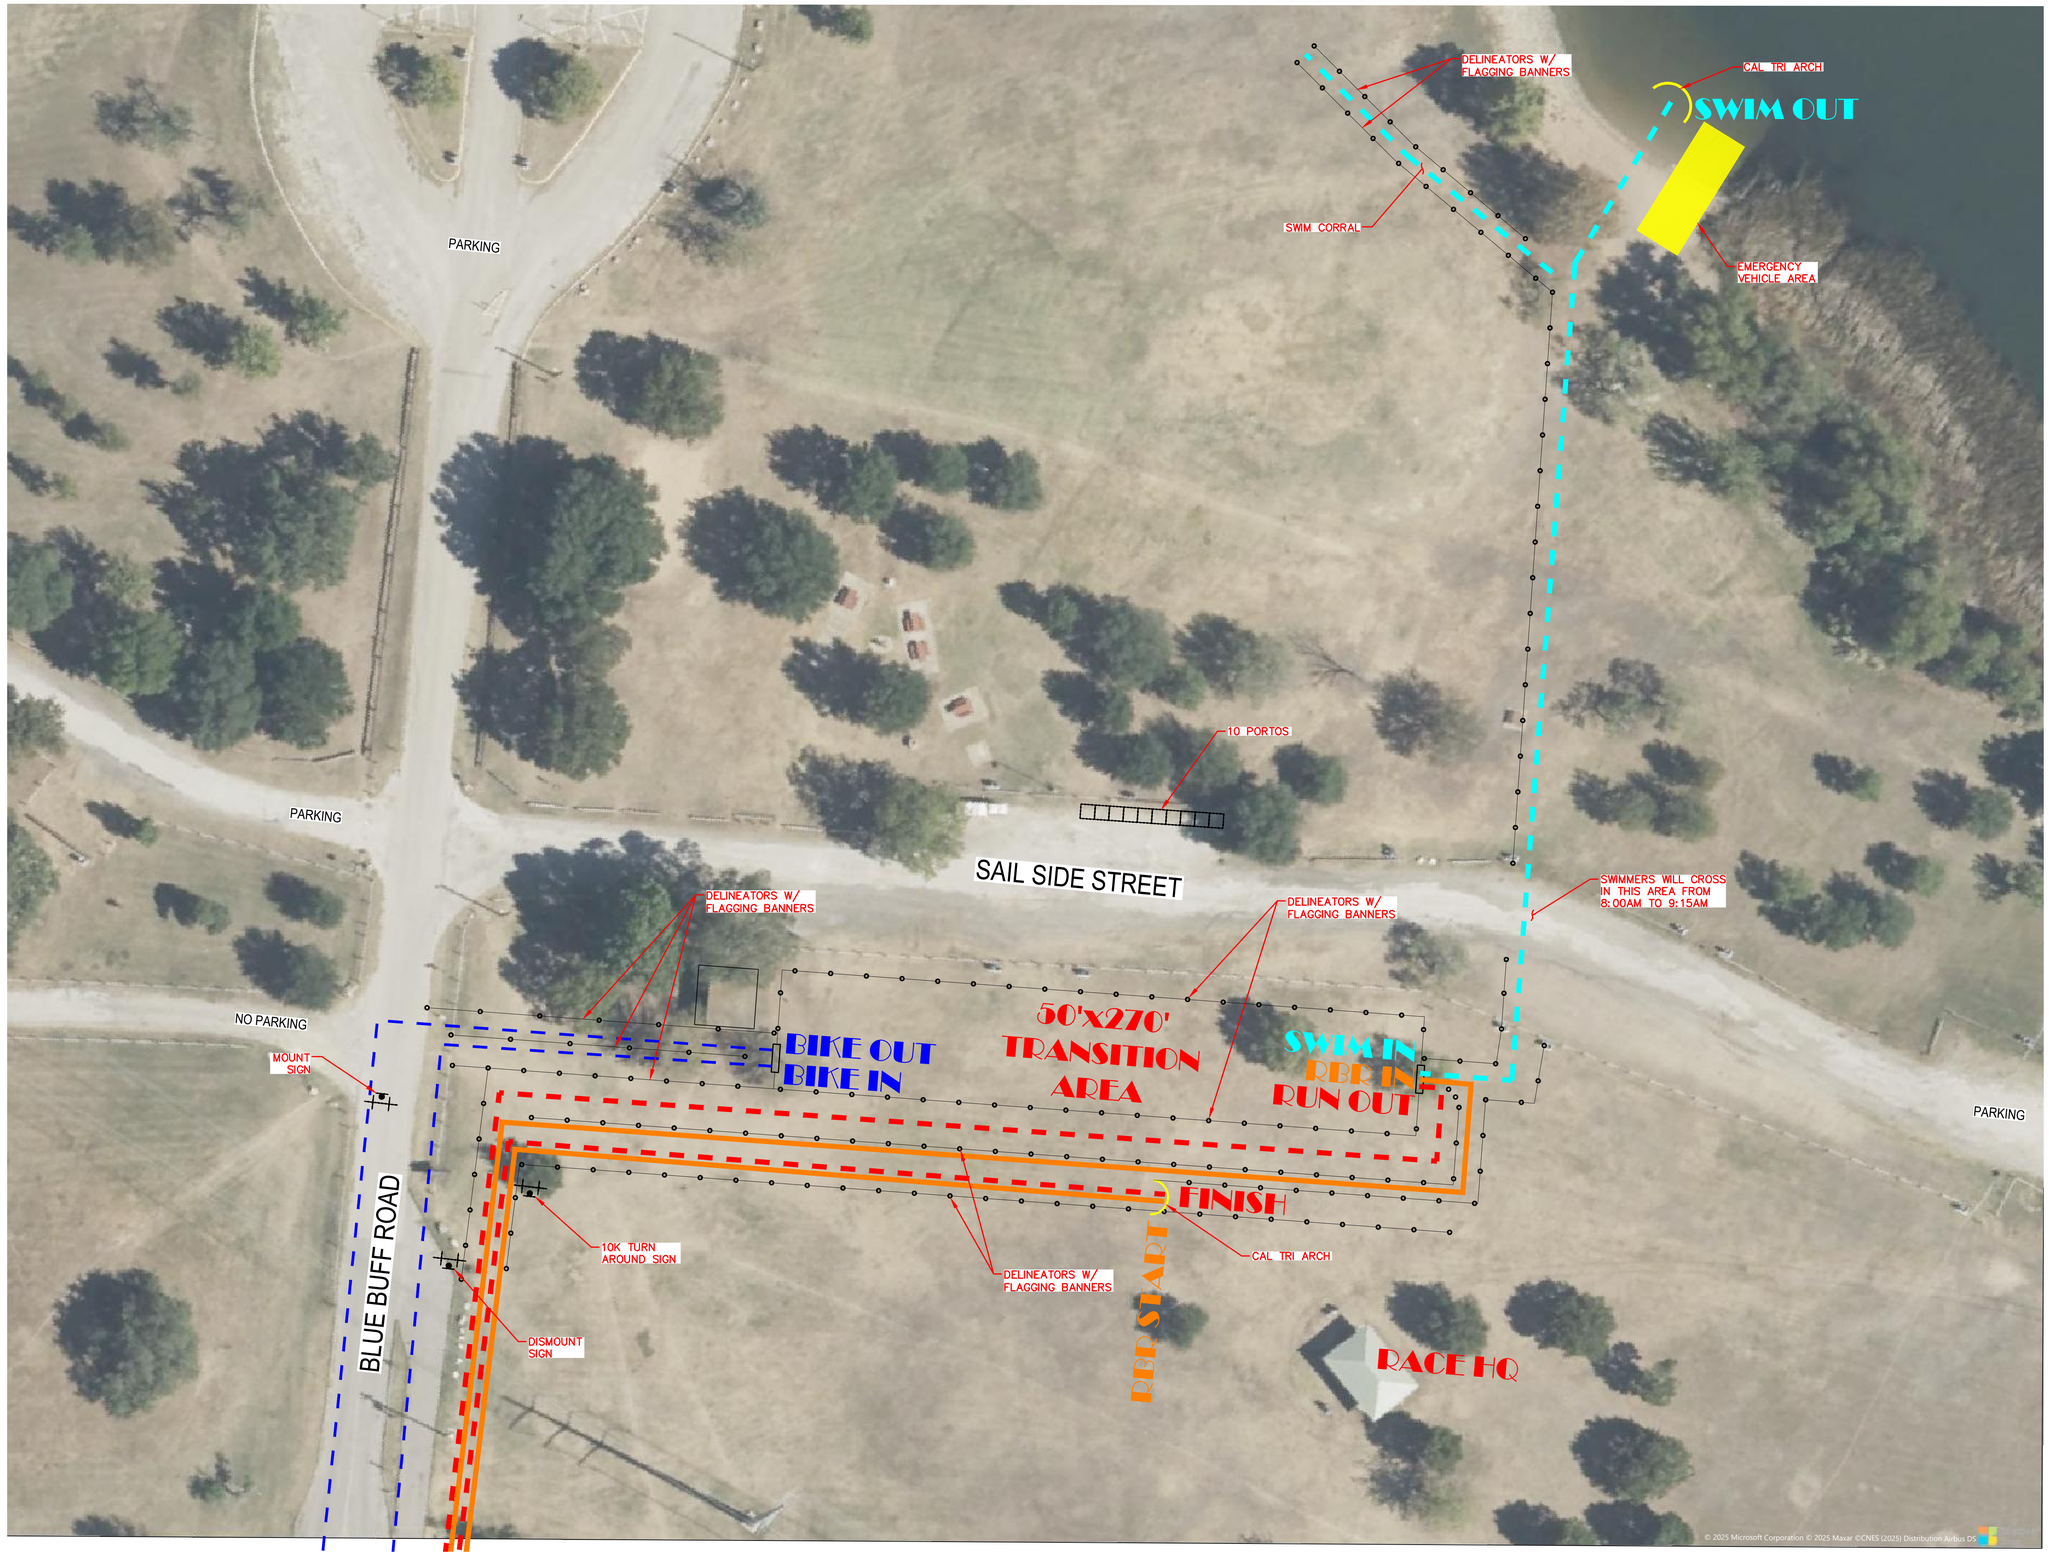

NOT TO SCALE

BY:	NO.:	DATE:	DESCRIPTION:	BY:

CAL TRI - TRIATHLON AUSTIN, TX
MARCH 29, 2026
TRANSITION AREA LAYOUT

SHEET TITLE: TRANSITION AREA LAYOUT

PROJECT: CAL TRI TRIATHLON AUSTIN, TX

DATE:	03/06/26
SCALE:	PER PLAN
DRAWN BY:	JMD
CHECKED BY:	RW
PROJECT NO.:	26015
SHEET NUMBER:	

3 OF 3 SHEETS