


SPECIAL EVENT

CAL TRI - LA TRIATHLON

OCTOBER 18, 2026

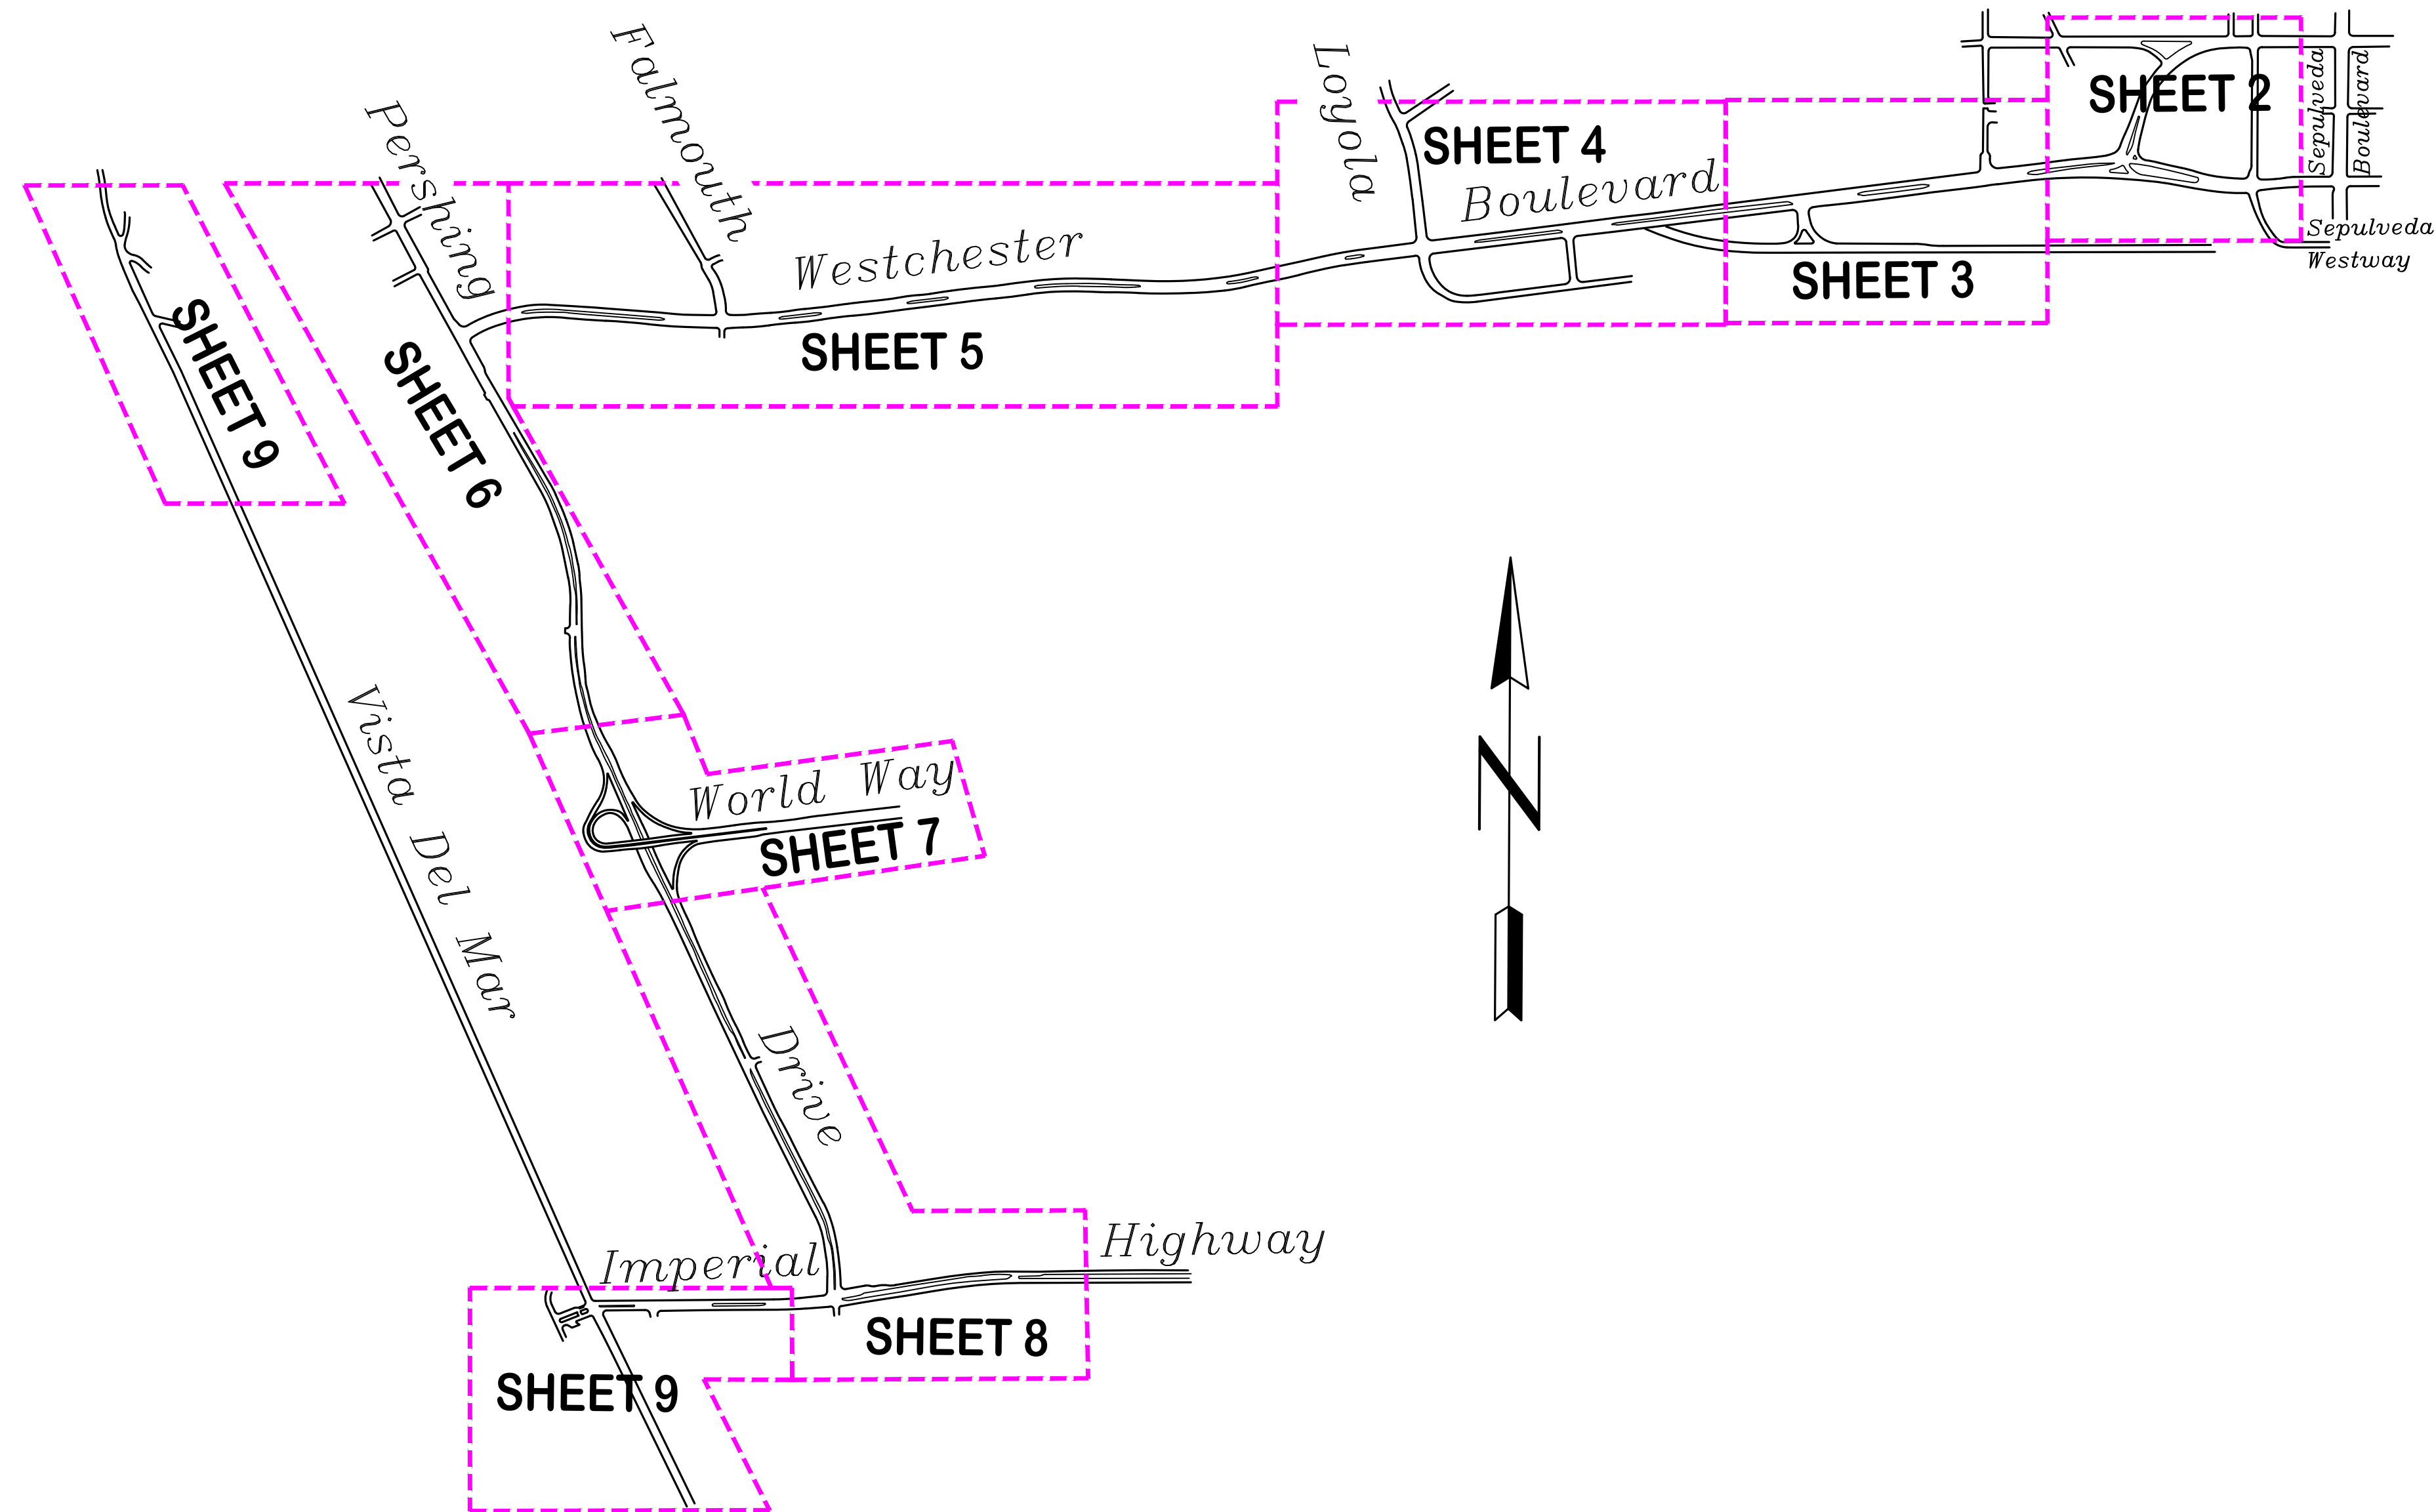

TIME LINE:

ON SITE APROX. 4:30 AM
ROAD CLOSED BY 7:20 AM
RACE STARTS AT 7:45 AM
ROADS OPEN BY 11:00 AM

STREET INFORMATION:


VISTA DEL MAR: FULL CLOSURE
IMPERIAL HWY: WESTBOUND CLOSURE
PERSHING DR: SOUTHBOUND CLOSURE
WESTCHESTER PKWY: FULL CLOSURE

CONCEPTUAL PLAN
TRAFFIC CONTROL WILL BE
PERFORMED PER THE CURRENT MUTCD

LEGEND

- | | |
|---|-------------------------------------|
|  | TYPE I BARRICADE WITH SIGN |
|  | 12' TYPE I PARADE BARRICADE |
|  | 28" REFLECTIVE TRAFFIC CONE |
|  | DELINEATOR WITH CAUTION TAPE |
|  | HIGH LEVEL WARNING DEVICE WITH SIGN |
|  | FLASHING ARROW SIGN |
|  | CYCLIST ROUTE |
|  | SIGNALIZED INTERSECTION |
|  | POLICE OFFICER |
|  | VOLUNTEER |

SIGN LEGEND

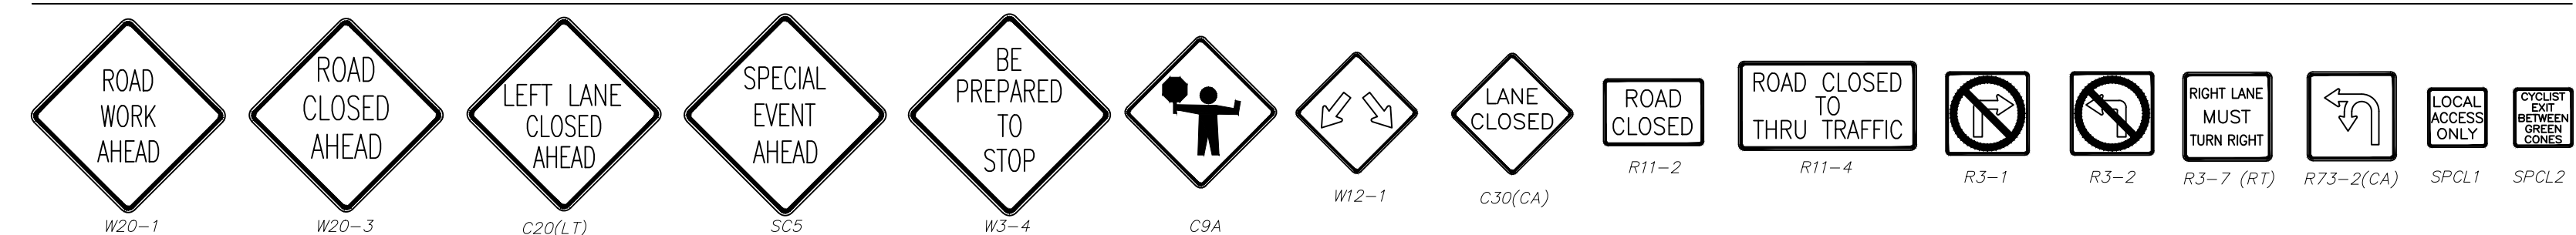

NOTE:

ALL SIGNS SHALL CONFORM TO THE CALIFORNIA MANUAL ON UNIFORM TRAFFIC CONTROL DEVICES FOR STREETS AND HIGHWAYS (CALIFORNIA MUTCD), LATEST EDITION. ALL SIGN SIZES SHALL BE THE STANDARD SIZE SHOWN IN THEIR RESPECTIVE PUBLICATIONS UNLESS NOTED OTHERWISE ON THE PLAN.

CAL TRI - LA TRIATHLON


OCTOBER 18, 2026

SHEET TITLE: TRAFFIC CONTROL PLAN


PROJECT: CAL TRI - LA TRIATHLON

DATE:	10/05/26
SCALE:	NTS
DRAWN BY:	JMD
CHECKED BY:	RW
PROJECT NO.:	26030
SHEET NUMBER:	

1 OF 11 SHEETS

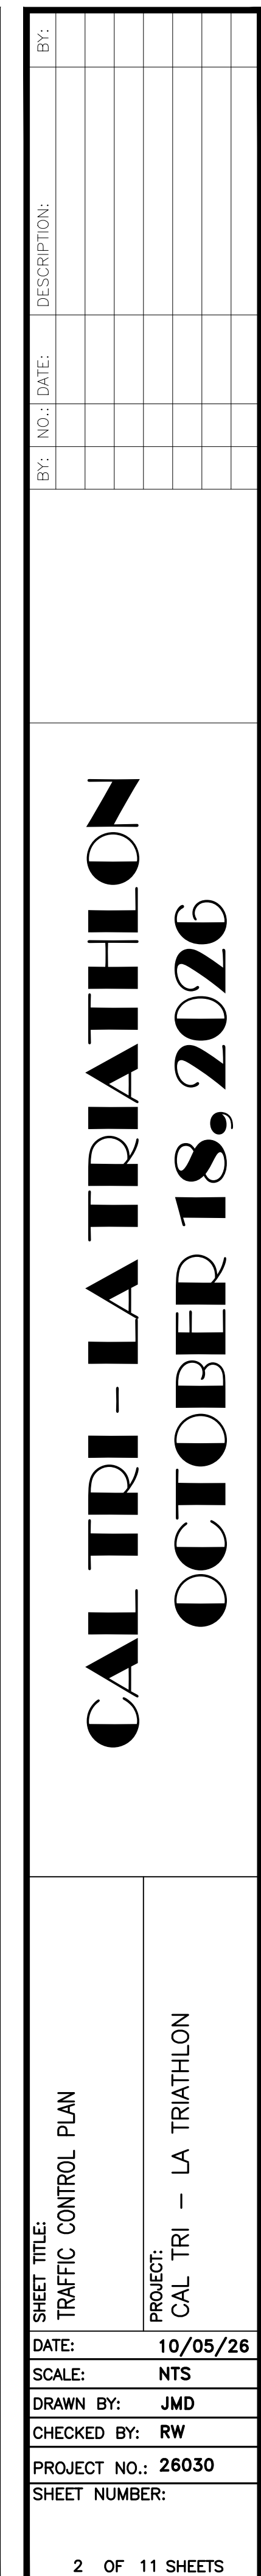

See Sheet 04
Matchline B

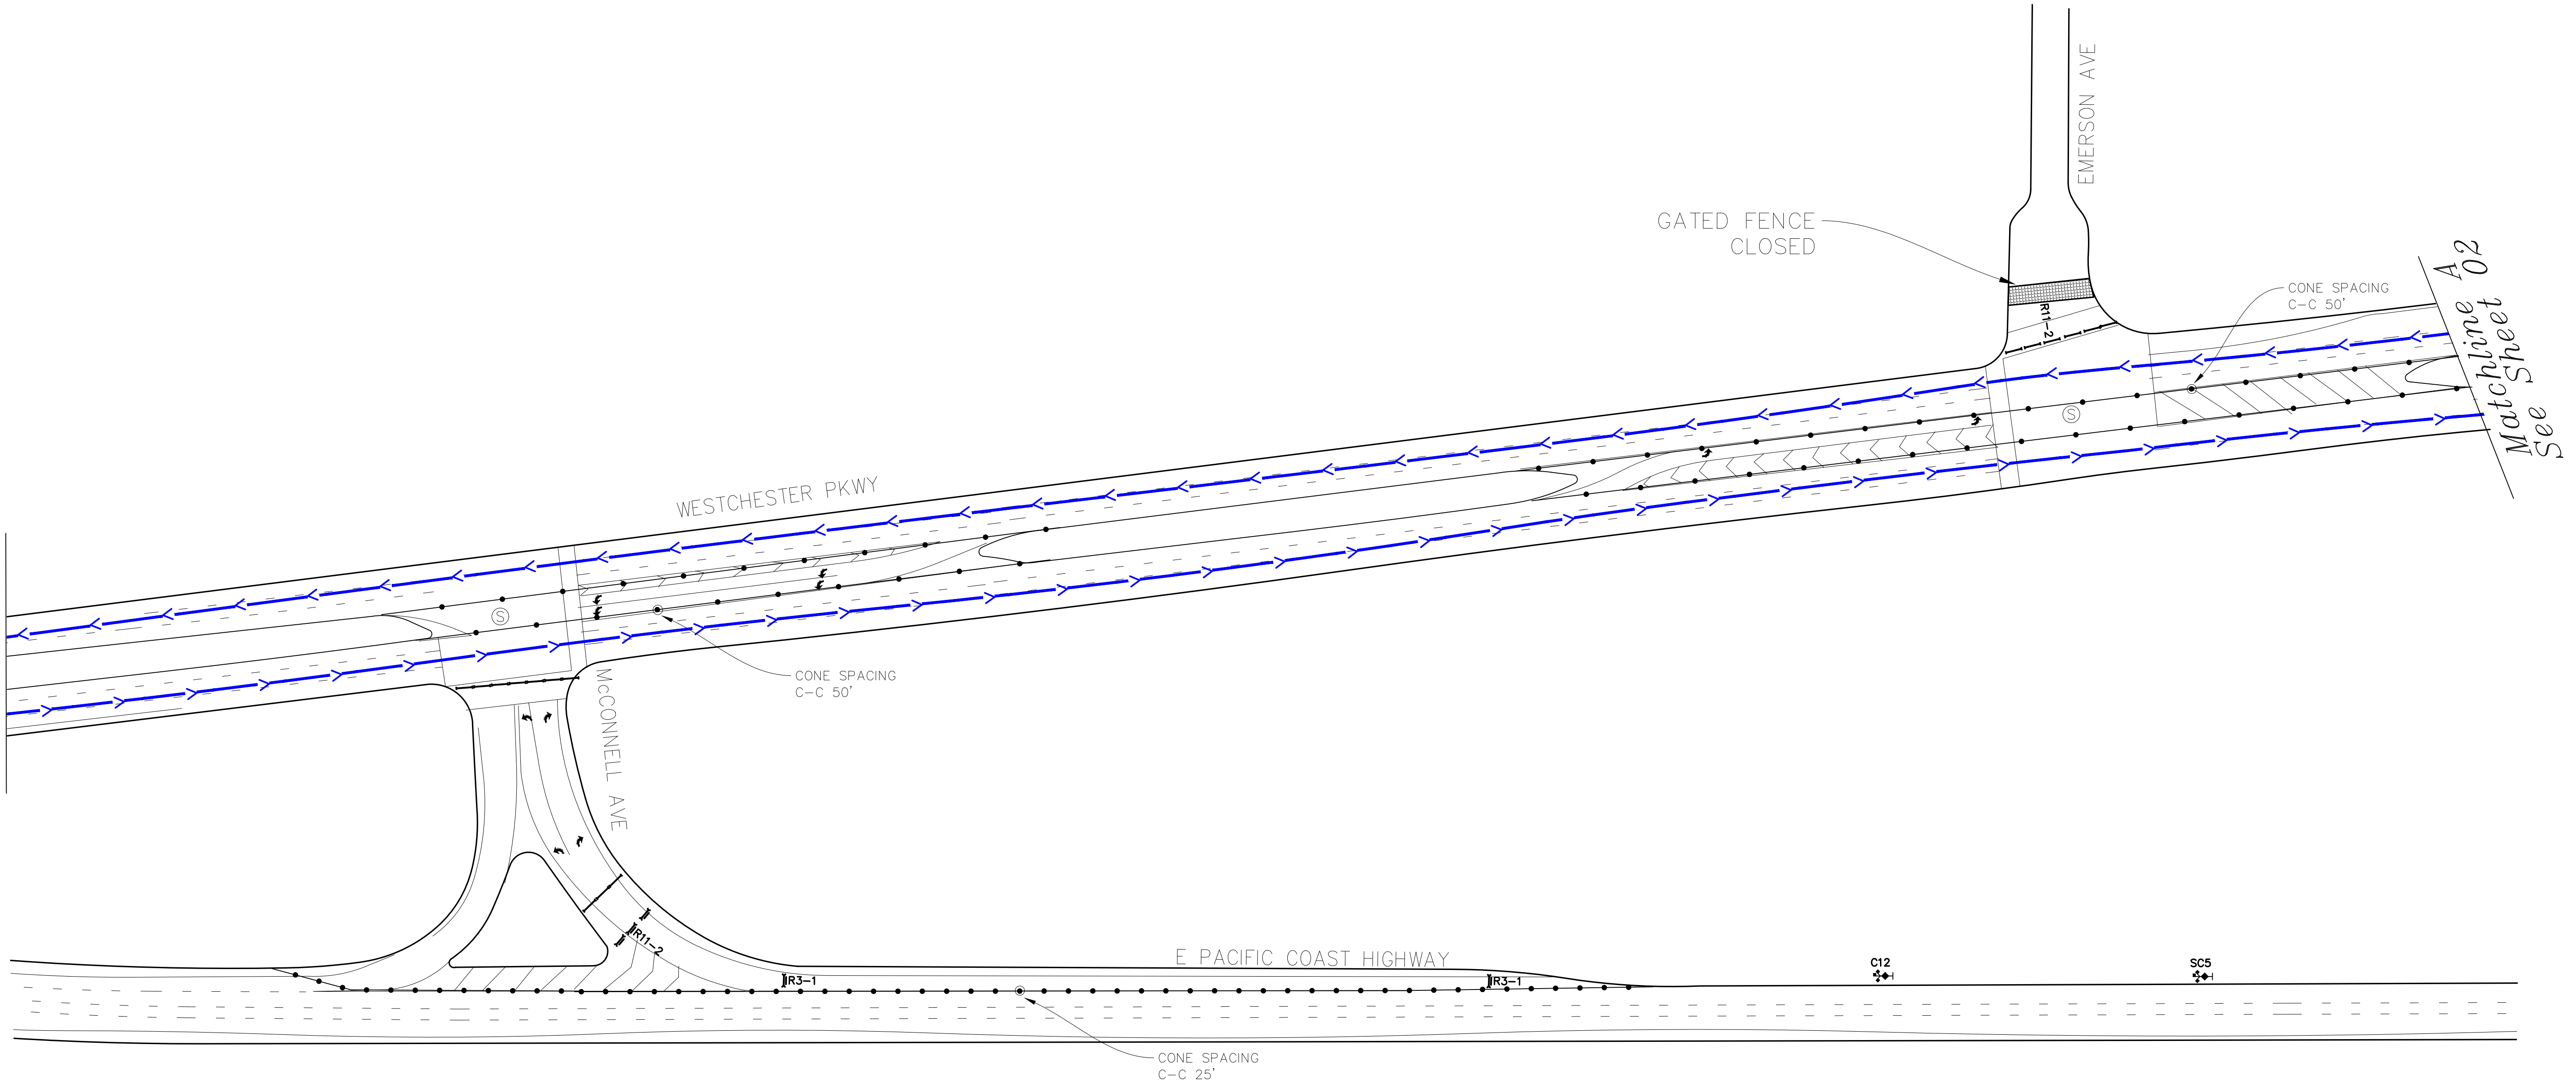

LEGEND

- TYPE I BARRICADE WITH SIGN
- 12' TYPE I PARADE BARRICADE
- 28" REFLECTIVE TRAFFIC CONE
- DELINEATOR WITH CAUTION TAPE
- HIGH LEVEL WARNING DEVICE WITH SIGN
- FLASHING ARROW SIGN
- CYCLIST ROUTE
- SIGNALIZED INTERSECTION
- POLICE OFFICER
- VOLUNTEER



SIGN LEGEND

- ROAD WORK AHEAD (W20-1)
- ROAD CLOSED AHEAD (W20-3)
- LEFT LANE CLOSED AHEAD (C20(LT))
- SPECIAL EVENT AHEAD (SC5)
- BE PREPARED TO STOP (W3-4)
- PEDESTRIAN CROSSING (C9A)
- LANE CLOSED (W12-1)
- LANE CLOSED (C30(CA))
- ROAD CLOSED (R11-2)
- ROAD CLOSED TO THRU TRAFFIC (R11-4)
- NO LEFT TURN (R3-1)
- NO RIGHT TURN (R3-2)
- RIGHT LANE MUST TURN RIGHT (R3-7 (RT))
- RIGHT TURN YIELD TO PEDESTRIANS (R73-2(CA))
- LOCAL ACCESS ONLY (SPCL1)
- CYCLIST ROUTE (SPCL2)

NOTE:

ALL SIGNS SHALL CONFORM TO THE CALIFORNIA MANUAL ON UNIFORM TRAFFIC CONTROL DEVICES FOR STREETS AND HIGHWAYS (CALIFORNIA MUTCD), LATEST EDITION. ALL SIGN SIZES SHALL BE THE STANDARD SIZE SHOWN IN THEIR RESPECTIVE PUBLICATIONS UNLESS NOTED OTHERWISE ON THE PLAN.

CAL TRI - LA TRIATHLON
OCTOBER 18, 2026

SHEET TITLE:
TRAFFIC CONTROL PLAN

DATE: 10/05/26
SCALE: NTS
DRAWN BY: JMD
CHECKED BY: RW
PROJECT NO.: 26030
SHEET NUMBER:

Matchline C
See Top Right

Matchline E
See Sheet 05


Matchline D
See Middle Right

Matchline C
See Bottom Left

Matchline D
See Top Middle

Matchline B
See Sheet 03

SIGN LEGEND

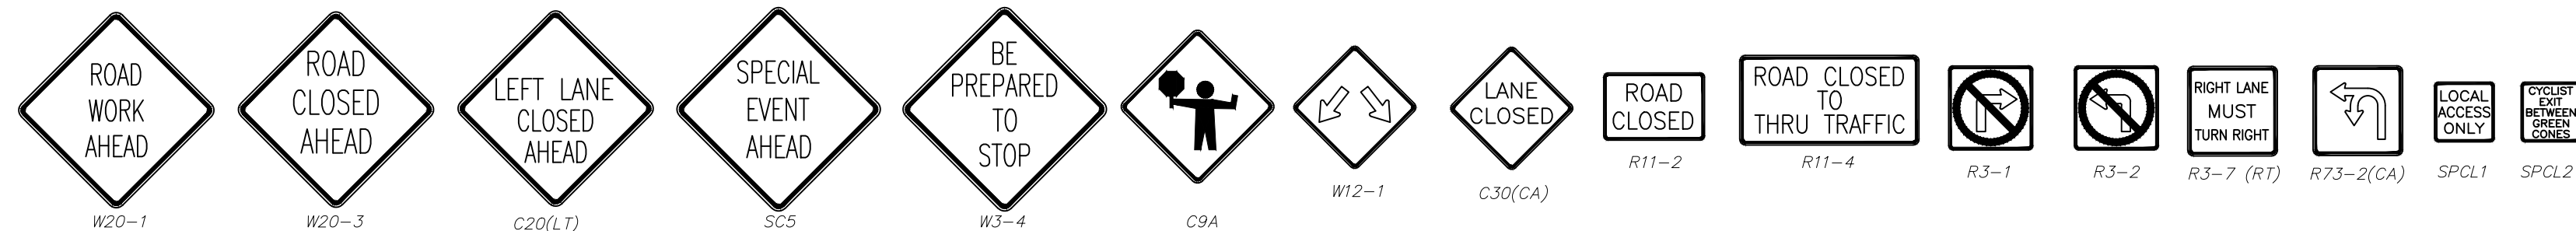

NOTE:

ALL SIGNS SHALL CONFORM TO THE CALIFORNIA MANUAL ON UNIFORM TRAFFIC CONTROL DEVICES FOR STREETS AND HIGHWAYS (CALIFORNIA MUTCD), LATEST EDITION. ALL SIGN SIZES SHALL BE THE STANDARD SIZE SHOWN IN THEIR RESPECTIVE PUBLICATIONS UNLESS NOTED OTHERWISE ON THE PLAN.

LEGEND

- TYPE I BARRICADE WITH SIGN
- 12' TYPE I PARADE BARRICADE
- 28" REFLECTIVE TRAFFIC CONE
- DELINEATOR WITH CAUTION TAPE
- HIGH LEVEL WARNING DEVICE WITH SIGN
- FLASHING ARROW SIGN
- CYCLIST ROUTE
- SIGNALIZED INTERSECTION
- POLICE OFFICER
- VOLUNTEER



CAL TRI - LA TRIATHLON


OCTOBER 18, 2026

SHEET TITLE:
TRAFFIC CONTROL PLAN

DATE: 10/05/26
SCALE: NTS
DRAWN BY: JMD
CHECKED BY: RW
PROJECT NO.: 26030
SHEET NUMBER:

Matchline F
See Sheet 06

Matchline E
See Sheet 04

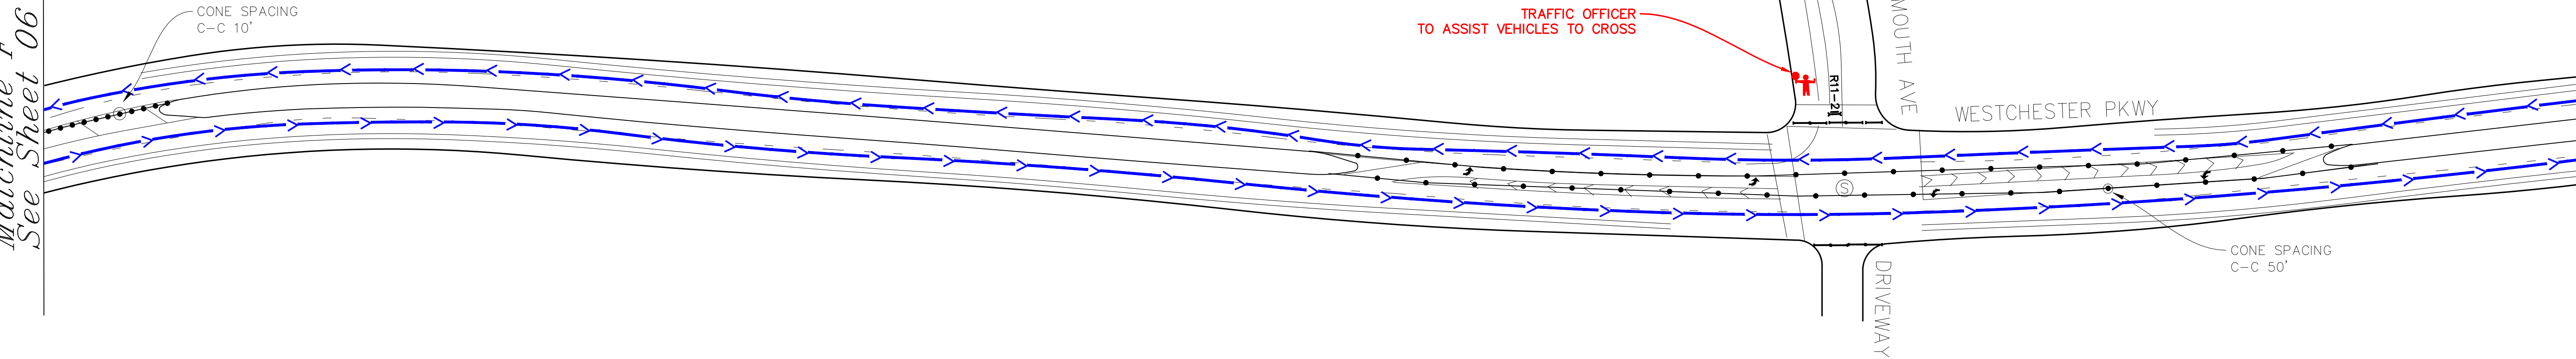

LEGEND

- TYPE I BARRICADE WITH SIGN
- 12' TYPE I PARADE BARRICADE
- 28" REFLECTIVE TRAFFIC CONE
- DELINEATOR WITH CAUTION TAPE
- HIGH LEVEL WARNING DEVICE WITH SIGN
- FLASHING ARROW SIGN
- CYCLIST ROUTE
- SIGNALIZED INTERSECTION
- POLICE OFFICER
- VOLUNTEER



SIGN LEGEND

- ROAD WORK AHEAD
- ROAD CLOSED AHEAD
- LEFT LANE CLOSED AHEAD
- SPECIAL EVENT AHEAD
- BE PREPARED TO STOP
- CYCLIST ROUTE
- LANE CLOSED
- ROAD CLOSED
- ROAD CLOSED TO THRU TRAFFIC
- RIGHT LANE MUST TURN RIGHT
- RIGHT LANE MUST TURN RIGHT
- RIGHT LANE MUST TURN RIGHT
- RIGHT LANE MUST TURN RIGHT
- LOCAL ACCESS ONLY
- EXCEPT WHEN SHOWN OTHERWISE


NOTE:

ALL SIGNS SHALL CONFORM TO THE CALIFORNIA MANUAL ON UNIFORM TRAFFIC CONTROL DEVICES FOR STREETS AND HIGHWAYS (CALIFORNIA MUTCD), LATEST EDITION. ALL SIGN SIZES SHALL BE THE STANDARD SIZE SHOWN IN THEIR RESPECTIVE PUBLICATIONS UNLESS NOTED OTHERWISE ON THE PLAN.

CAL TRI - LA TRIATHLON
OCTOBER 18, 2026

SHEET TITLE:
TRAFFIC CONTROL PLAN

DATE: 10/05/26
SCALE: NTS
DRAWN BY: JMD
CHECKED BY: RW
PROJECT NO.: 26030
SHEET NUMBER:

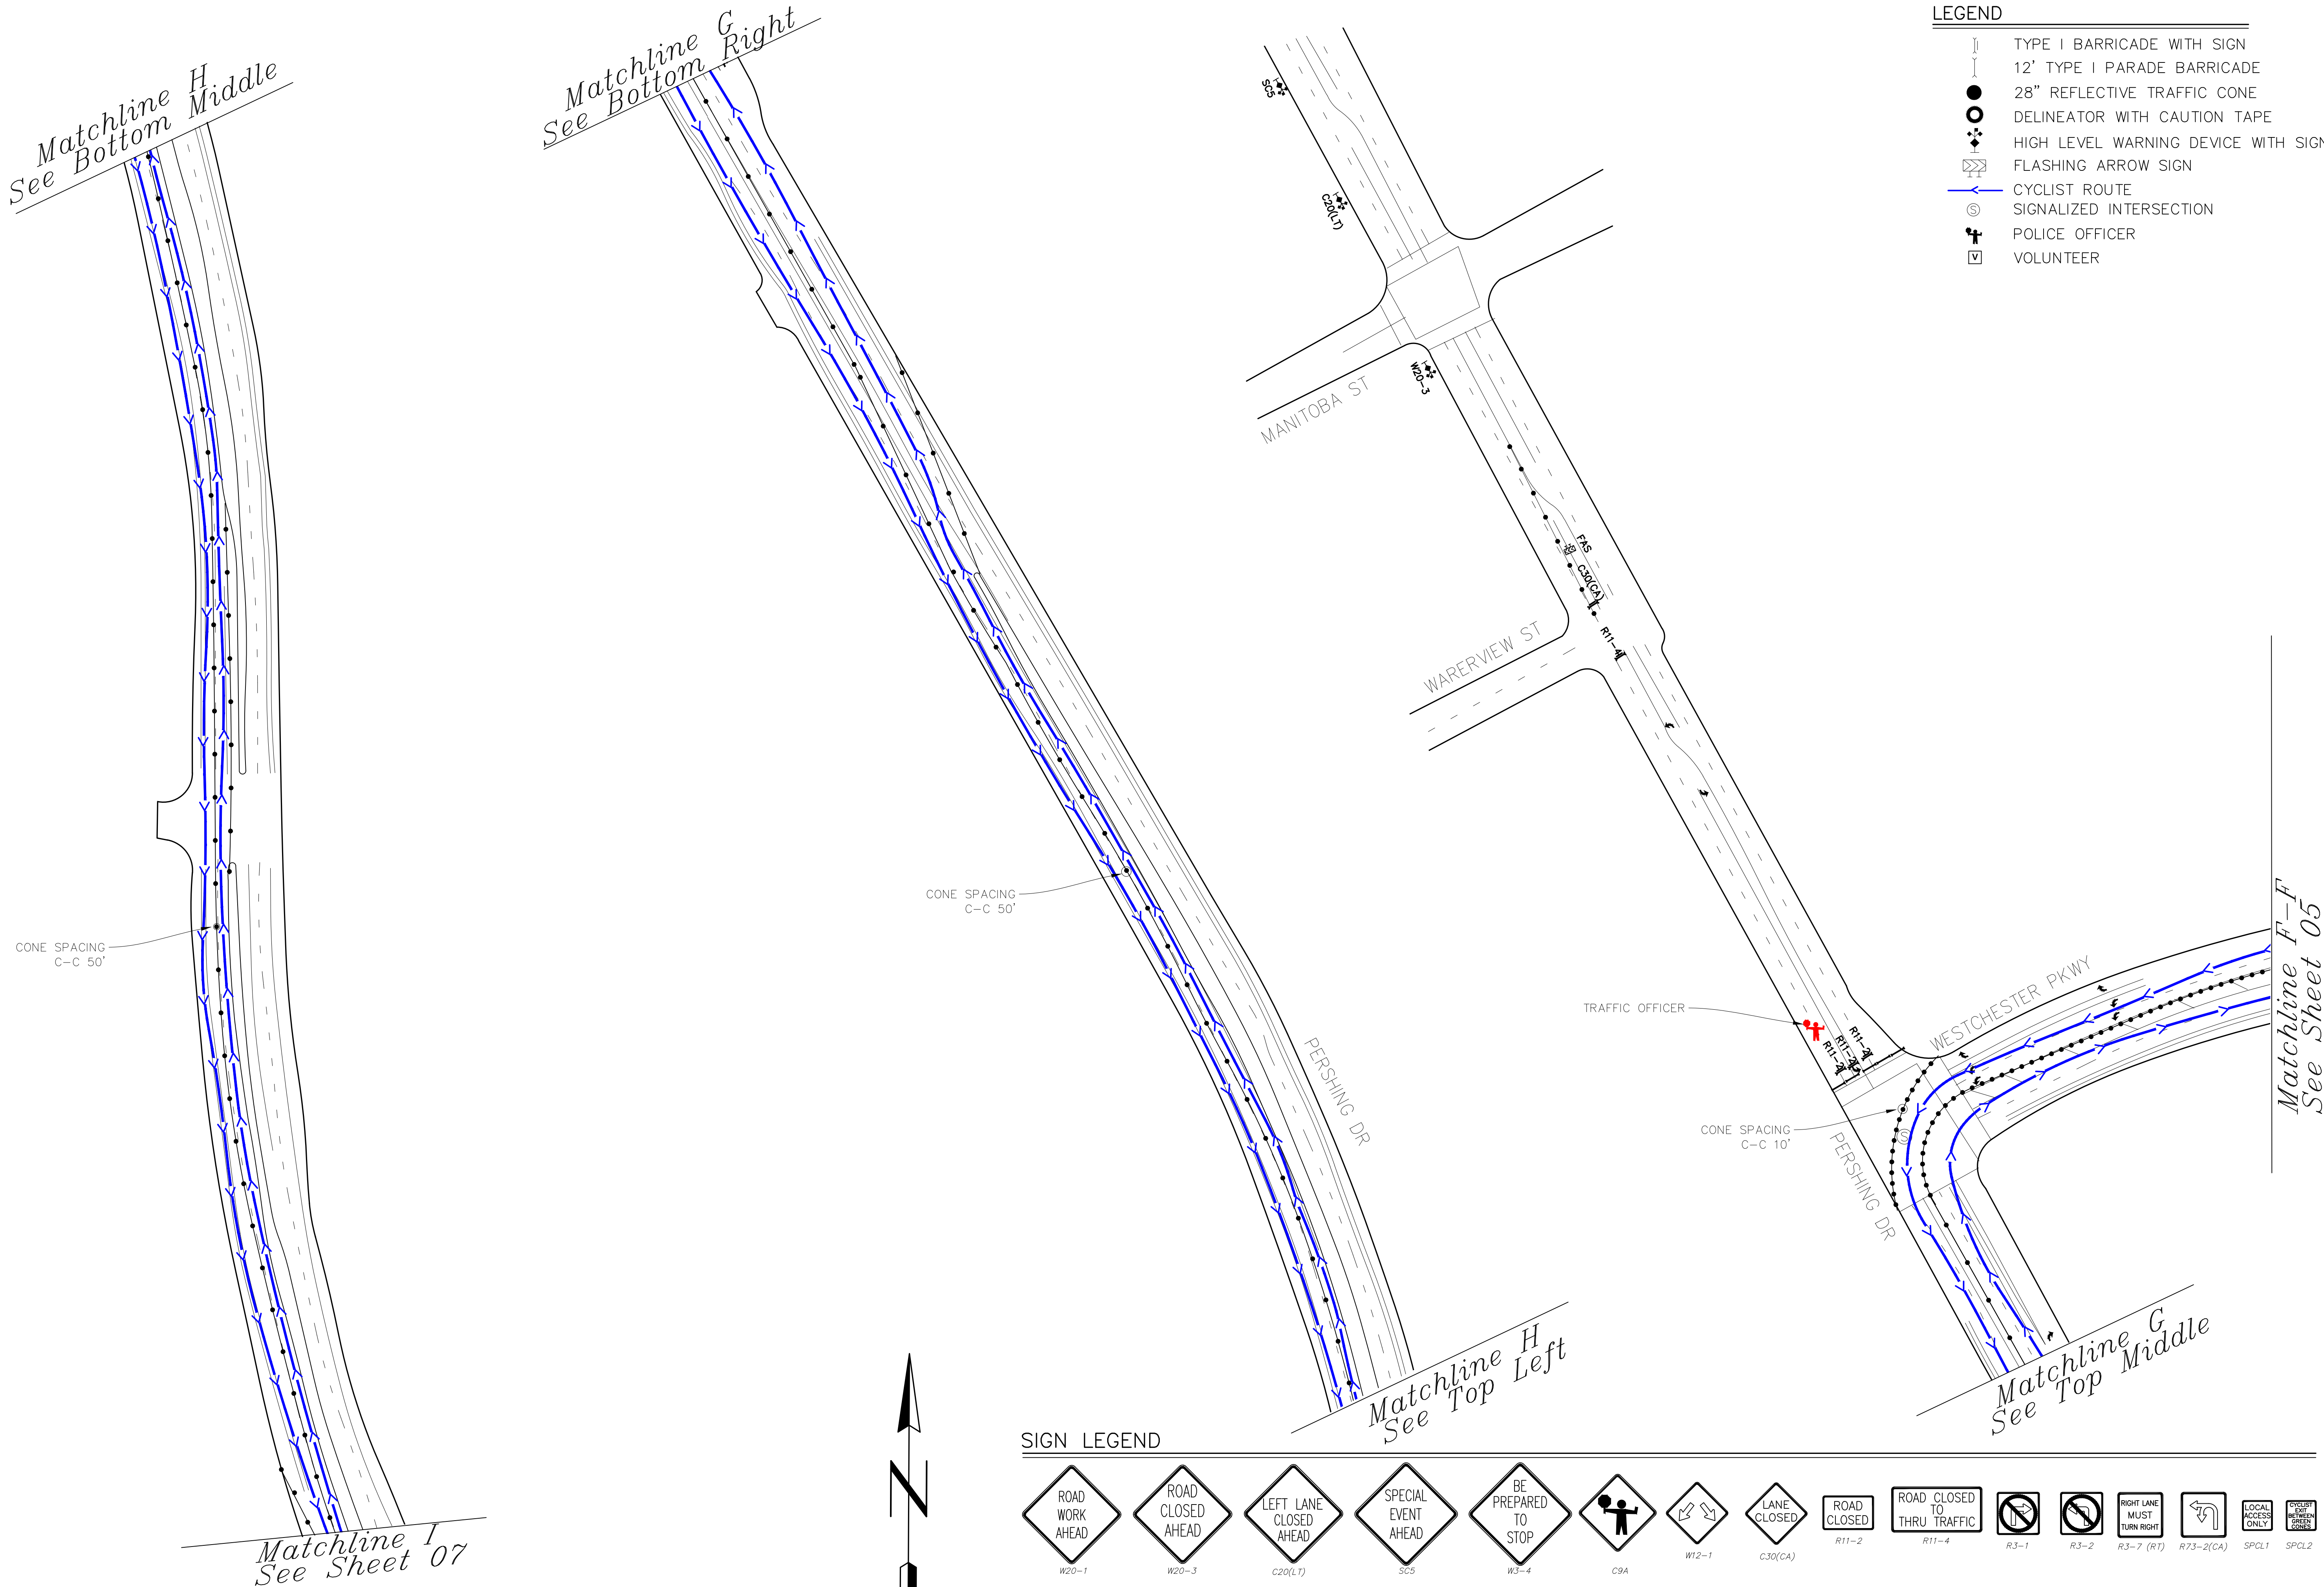

BY:

NO.:

DATE:

DESCRIPTION:

DATE:

10/05/26

SCALE:

NTS

DRAWN BY:

JMD

CHECKED BY:

RW

PROJECT NO.:

26030

SHEET NUMBER:

SHEET TITLE:

TRAFFIC CONTROL PLAN

PROJECT:


CAL TRI - LA TRIATHLON

CAL TRI - LA TRIATHLON

OCTOBER 18, 2026


6 OF 11 SHEETS

FLUDD Project Files\26030\Drawings\Cal Tri - LA (Bkex)dwg Dct 05_26 - 351p

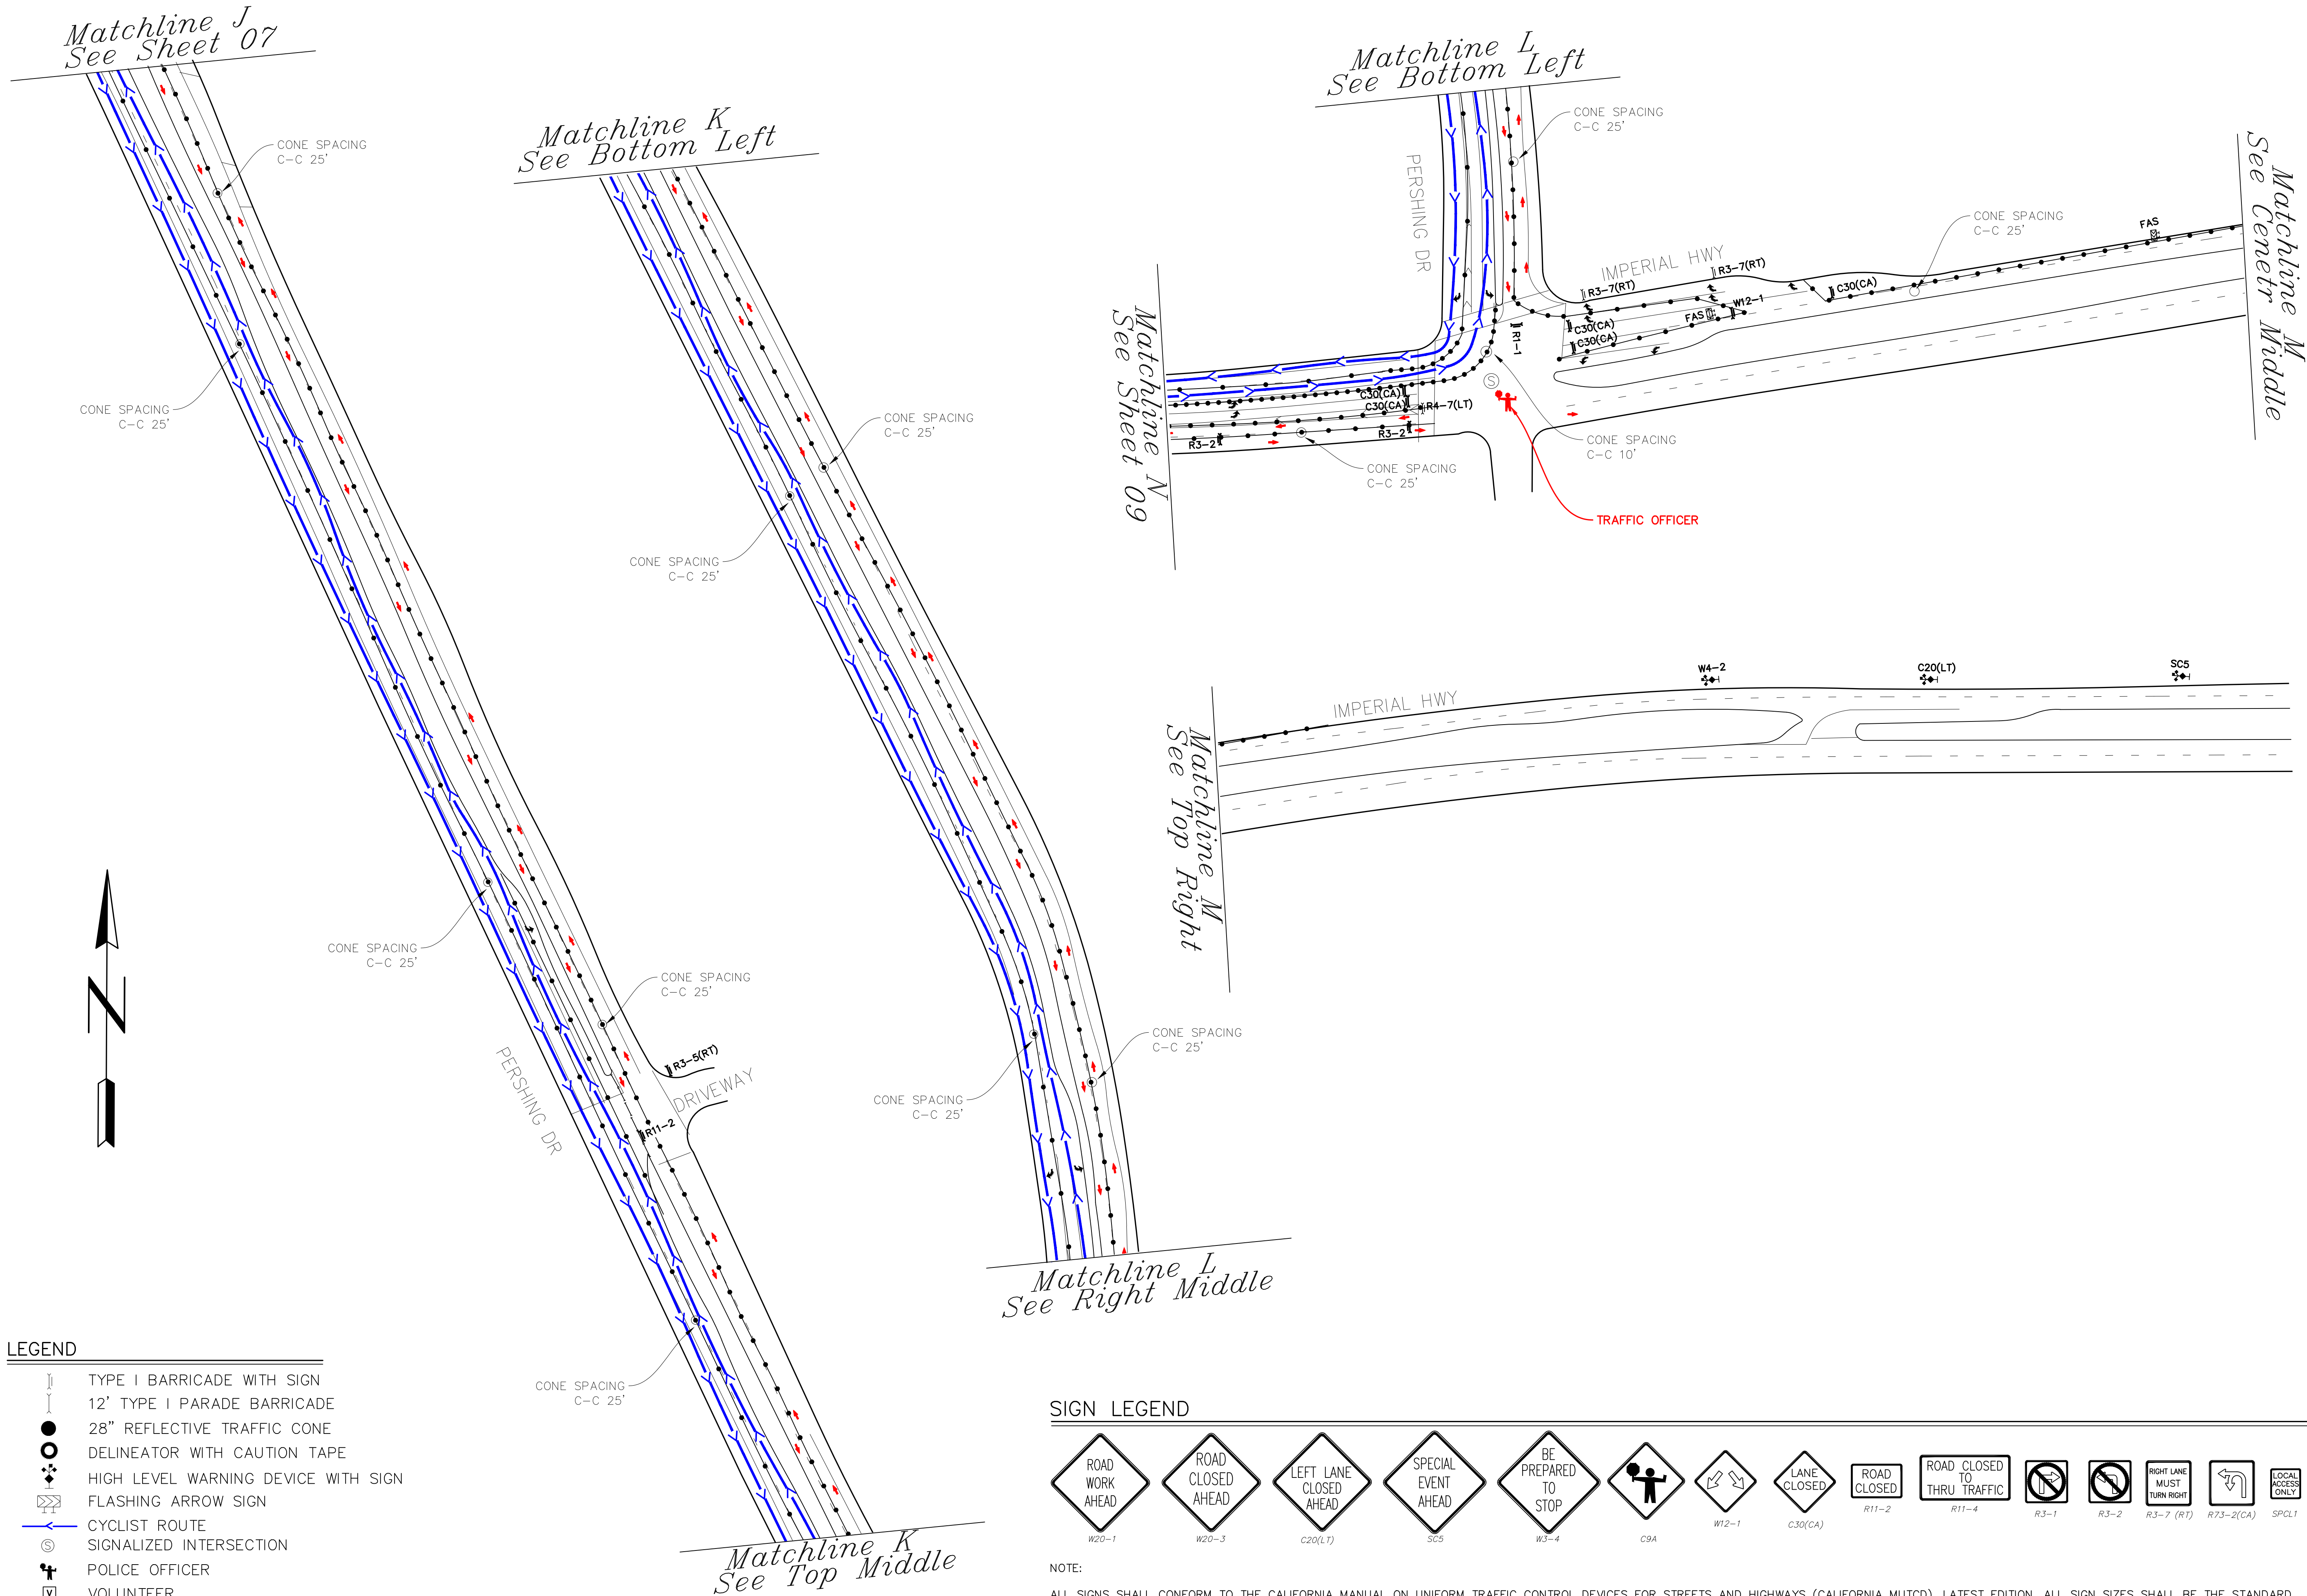

- LEGEND
- TYPE I BARRICADE WITH SIGN
 - 12" TYPE I PARADE BARRICADE
 - 28" REFLECTIVE TRAFFIC CONE
 - DELINEATOR WITH CAUTION TAPE
 - HIGH LEVEL WARNING DEVICE WITH SIGN
 - FLASHING ARROW SIGN
 - CYCLIST ROUTE
 - SIGNALIZED INTERSECTION
 - POLICE OFFICER
 - VOLUNTEER

SIGN LEGEND

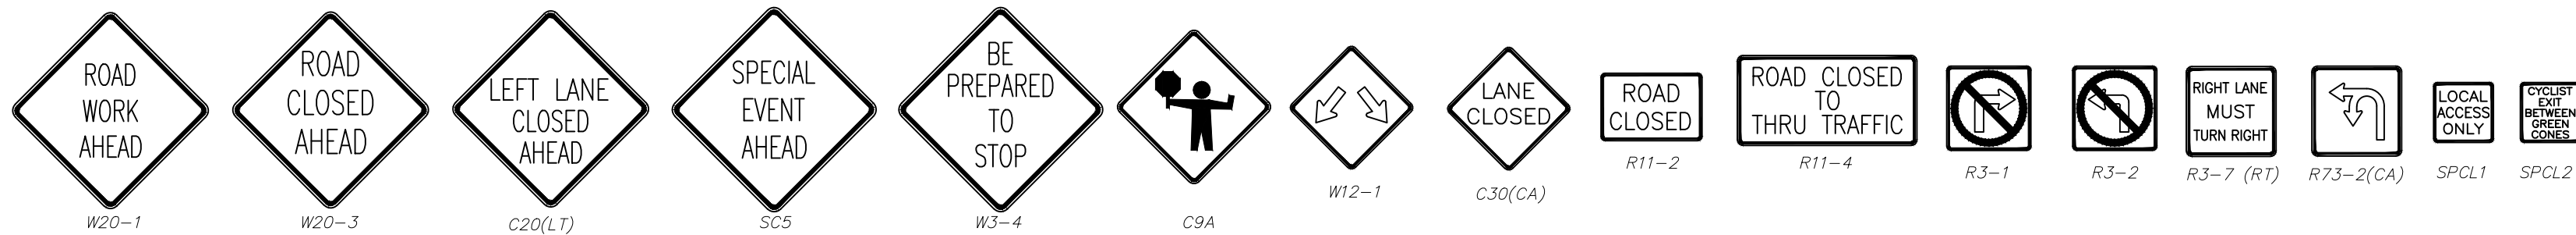


NOTE:
ALL SIGNS SHALL CONFORM TO THE CALIFORNIA MANUAL ON UNIFORM TRAFFIC CONTROL DEVICES FOR STREETS AND HIGHWAYS (CALIFORNIA MUTCD), LATEST EDITION. ALL SIGN SIZES SHALL BE THE STANDARD SIZE SHOWN IN THEIR RESPECTIVE PUBLICATIONS UNLESS NOTED OTHERWISE ON THE PLAN.

CAL TRI - LA TRIATHLON
OCTOBER 18, 2026

SHEET TITLE:
TRAFFIC CONTROL PLAN

DATE: 10/05/26
SCALE: NTS
DRAWN BY: JMD
CHECKED BY: RW
PROJECT NO.: 26030
SHEET NUMBER:

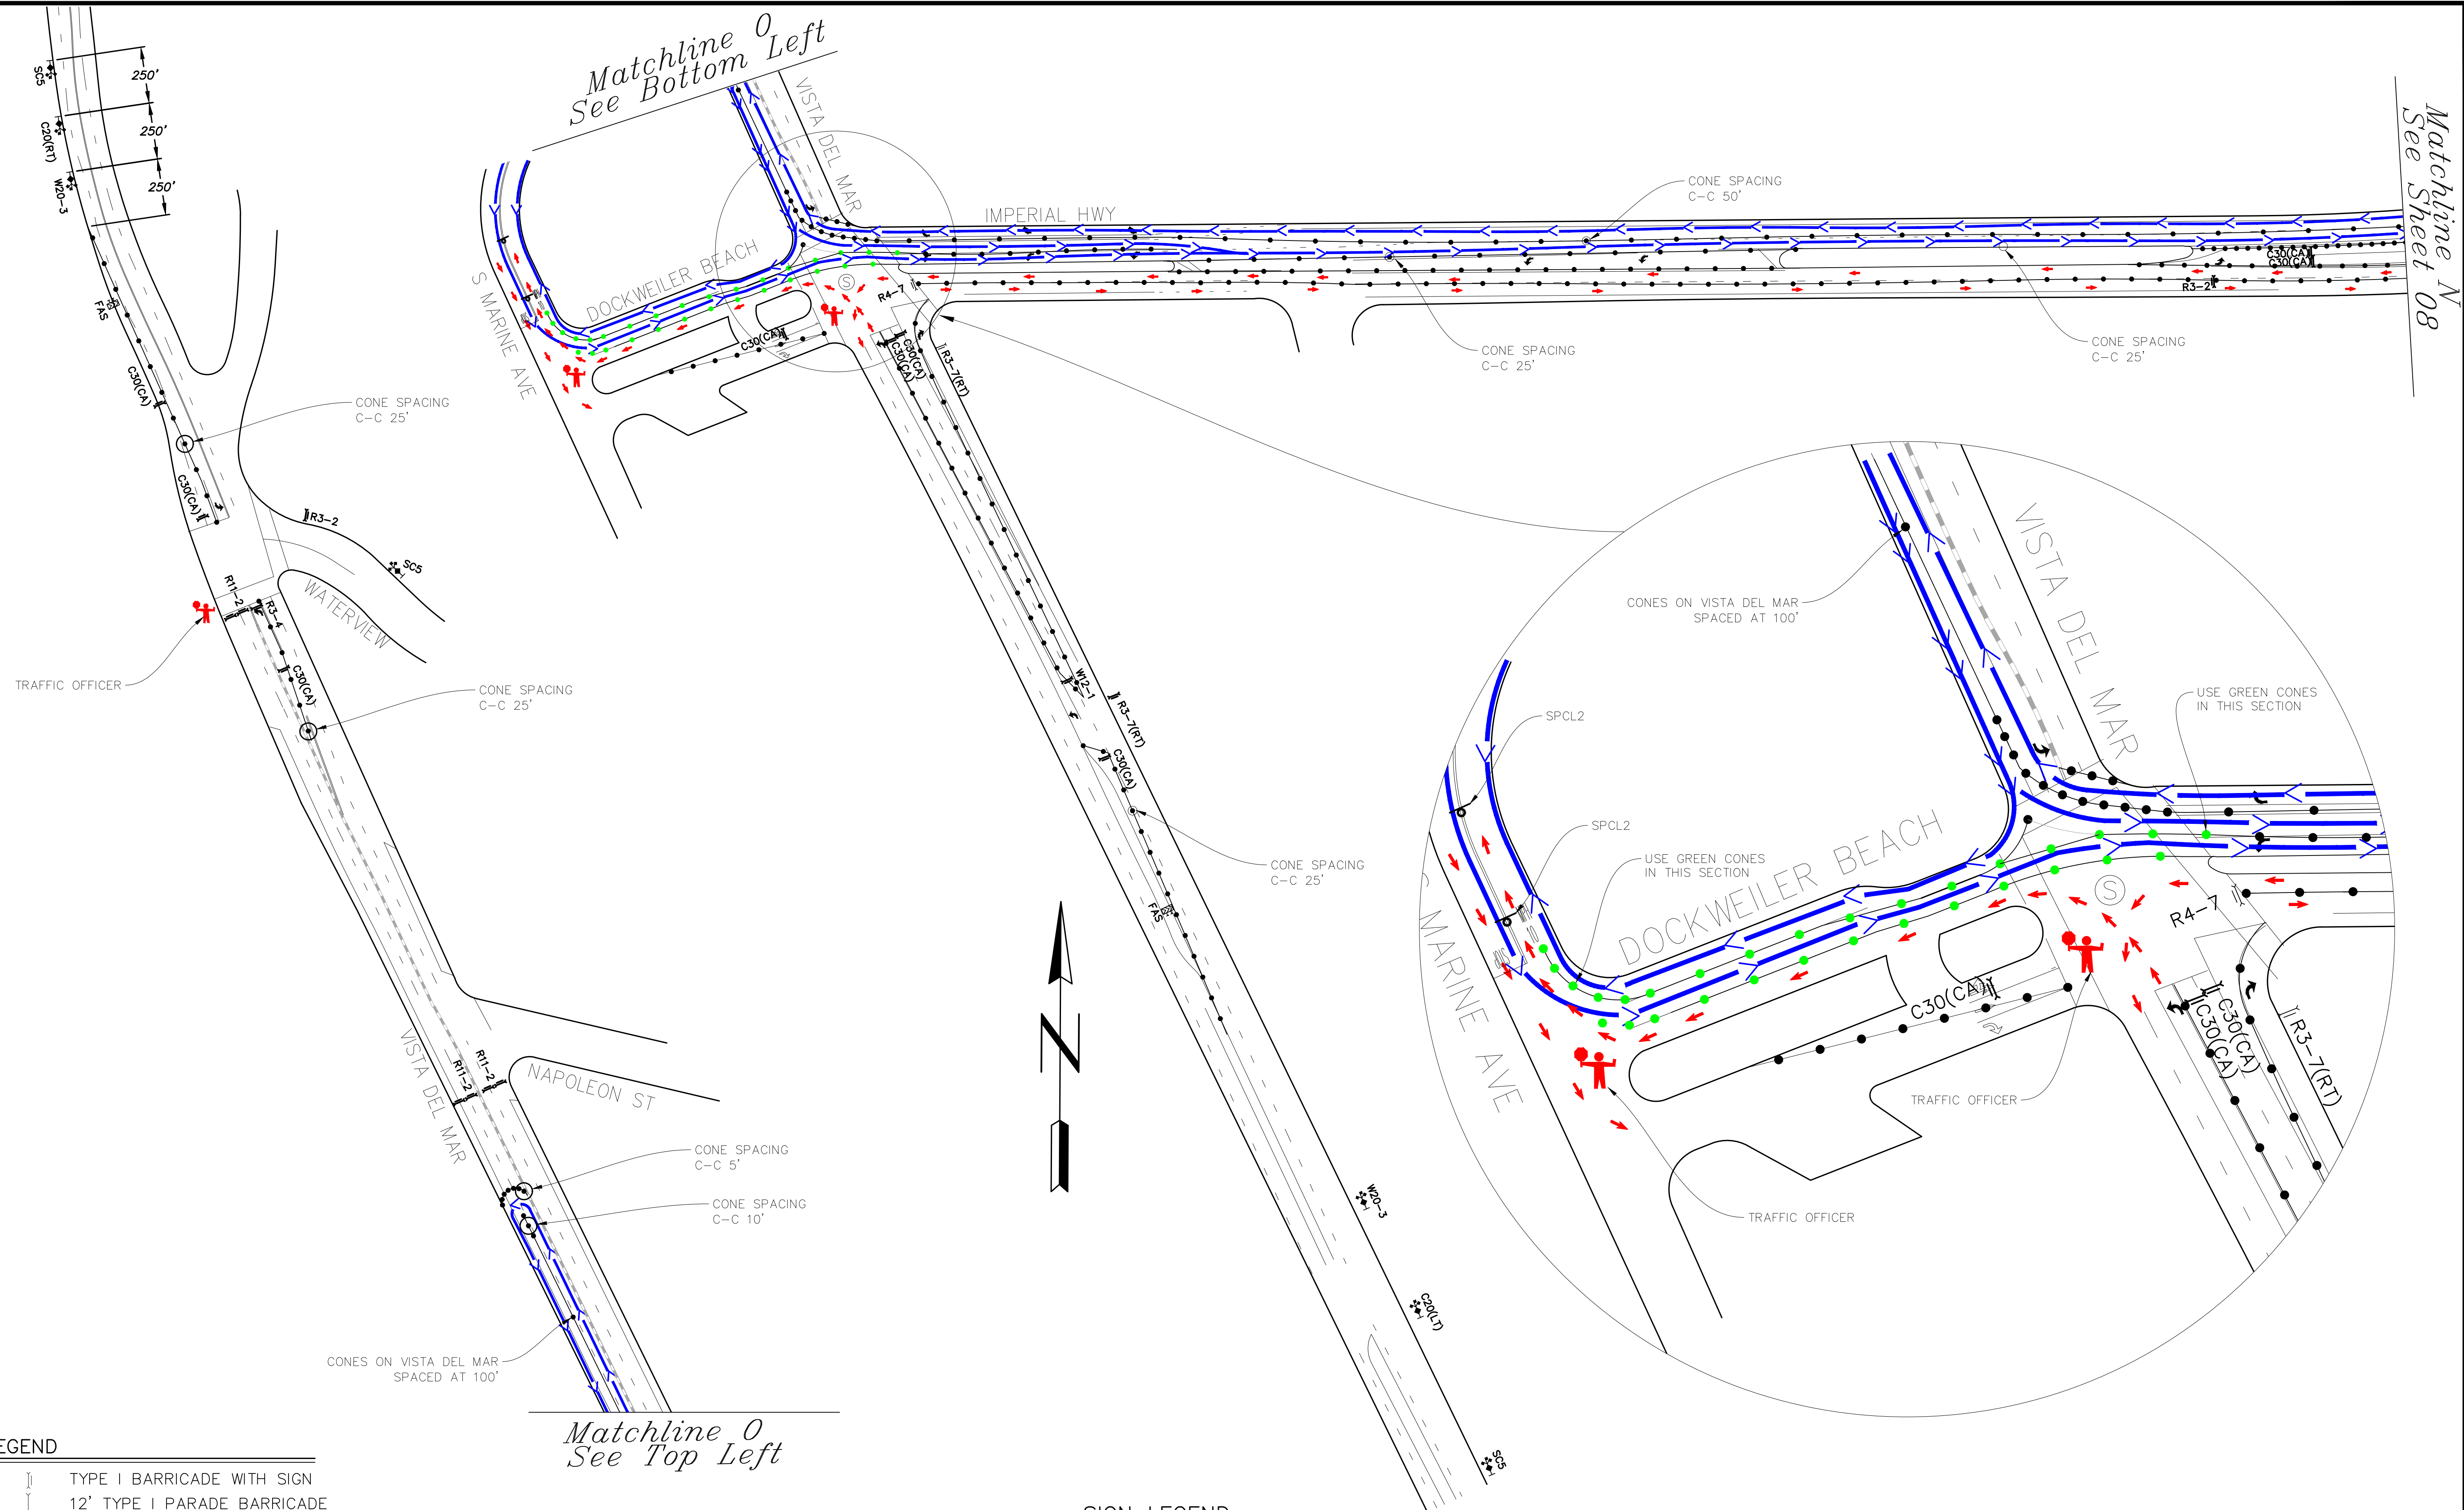

CAL TRI - LA TRIATHLON

OCTOBER 18, 2026

[illegible]

SHEET TITLE: TRAFFIC CONTROL PLAN		PROJECT: CAL TRI — LA TRIATHLON	
DATE:		10/05/26	
SCALE:		NTS	
DRAWN BY:		JMD	
CHECKED BY:		RW	
PROJECT NO.:		26030	
SHEET NUMBER:			

9 OF 11 SHEETS


Project Files\m726030\Drawings\Col Trj - A (Rike).dwg 7/27/25 2:26 - 3:51pm

CAL TRI - LA TRIATHLON


OCTOBER 18, 2026

ADVANCED WARNING - RUN COURSE

SIGN LEGEND

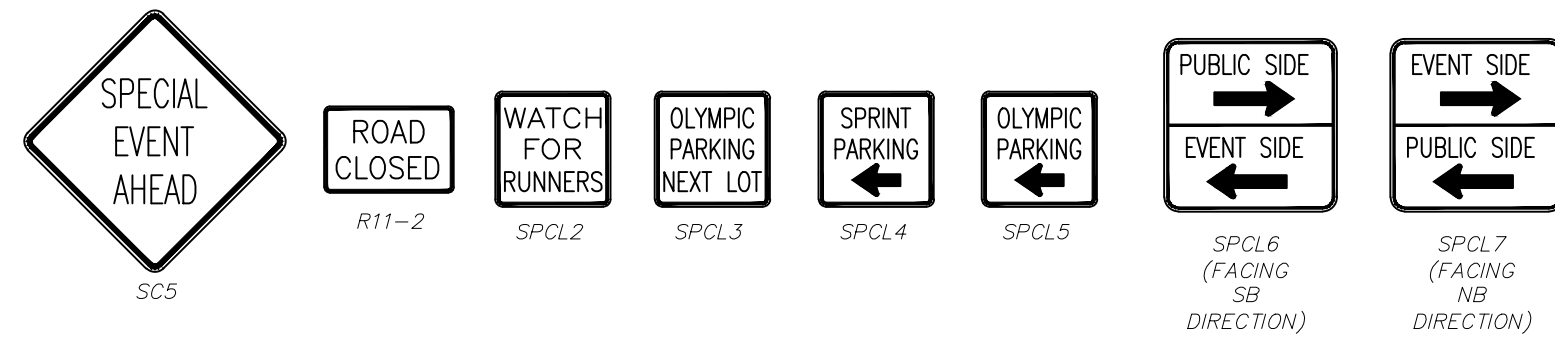

PLACE DELINEATOR AT 500' SPACING
WITH SPCL6 SIGN (FACING SB)
AND SPCL7 SIGN (FACING NB)

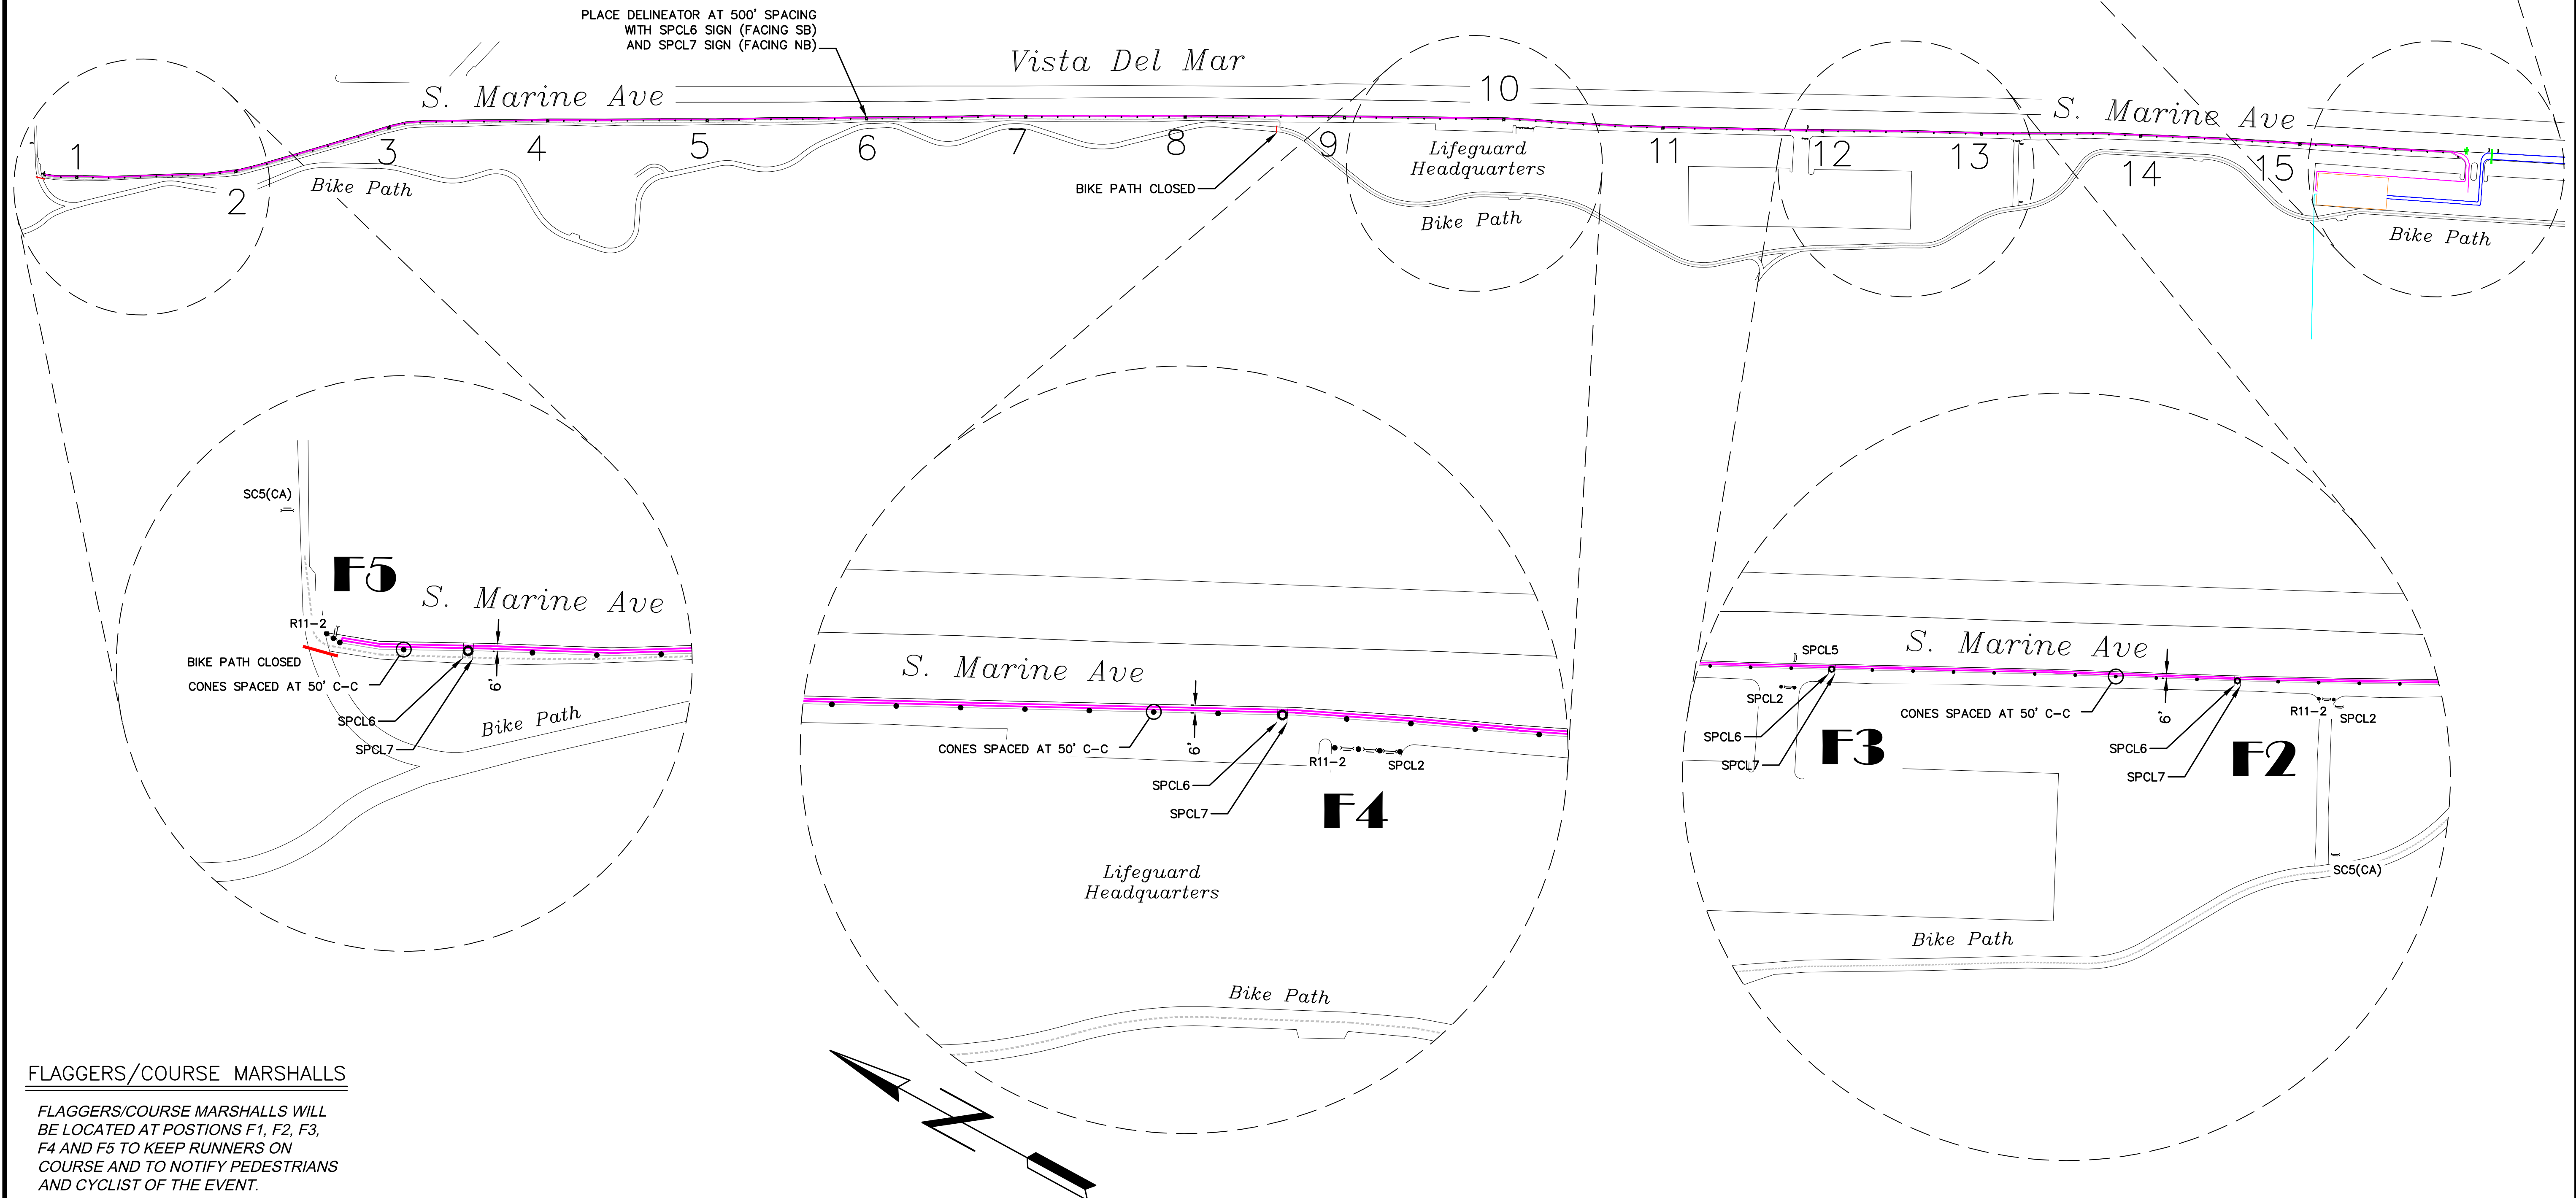

FLAGGERS/COURSE MARSHALLS

FLAGGERS/COURSE MARSHALLS WILL
BE LOCATED AT POSITIONS F1, F2, F3,
F4 AND F5 TO KEEP RUNNERS ON
COURSE AND TO NOTIFY PEDESTRIANS
AND CYCLIST OF THE EVENT.

CAL TRI - LA TRIATHLON

OCTOBER 18, 2026


SHEET TITLE:
TRAFFIC CONTROL PLAN

DATE: 01/19/26
SCALE: NTS
DRAWN BY: JMD
CHECKED BY: RW
PROJECT NO.: 26030
SHEET NUMBER:


10 OF 11 SHEETS

F:\JDD Project Files\26030 Drawings\Cal Tri - LA Running Jan 19, 26 - 211pm

SIGN LEGEND

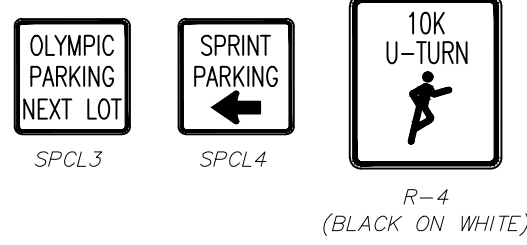


CAL TRI - LA TRIATHLON
OCTOBER 18, 2026
TRANSITION AREA LAYOUT

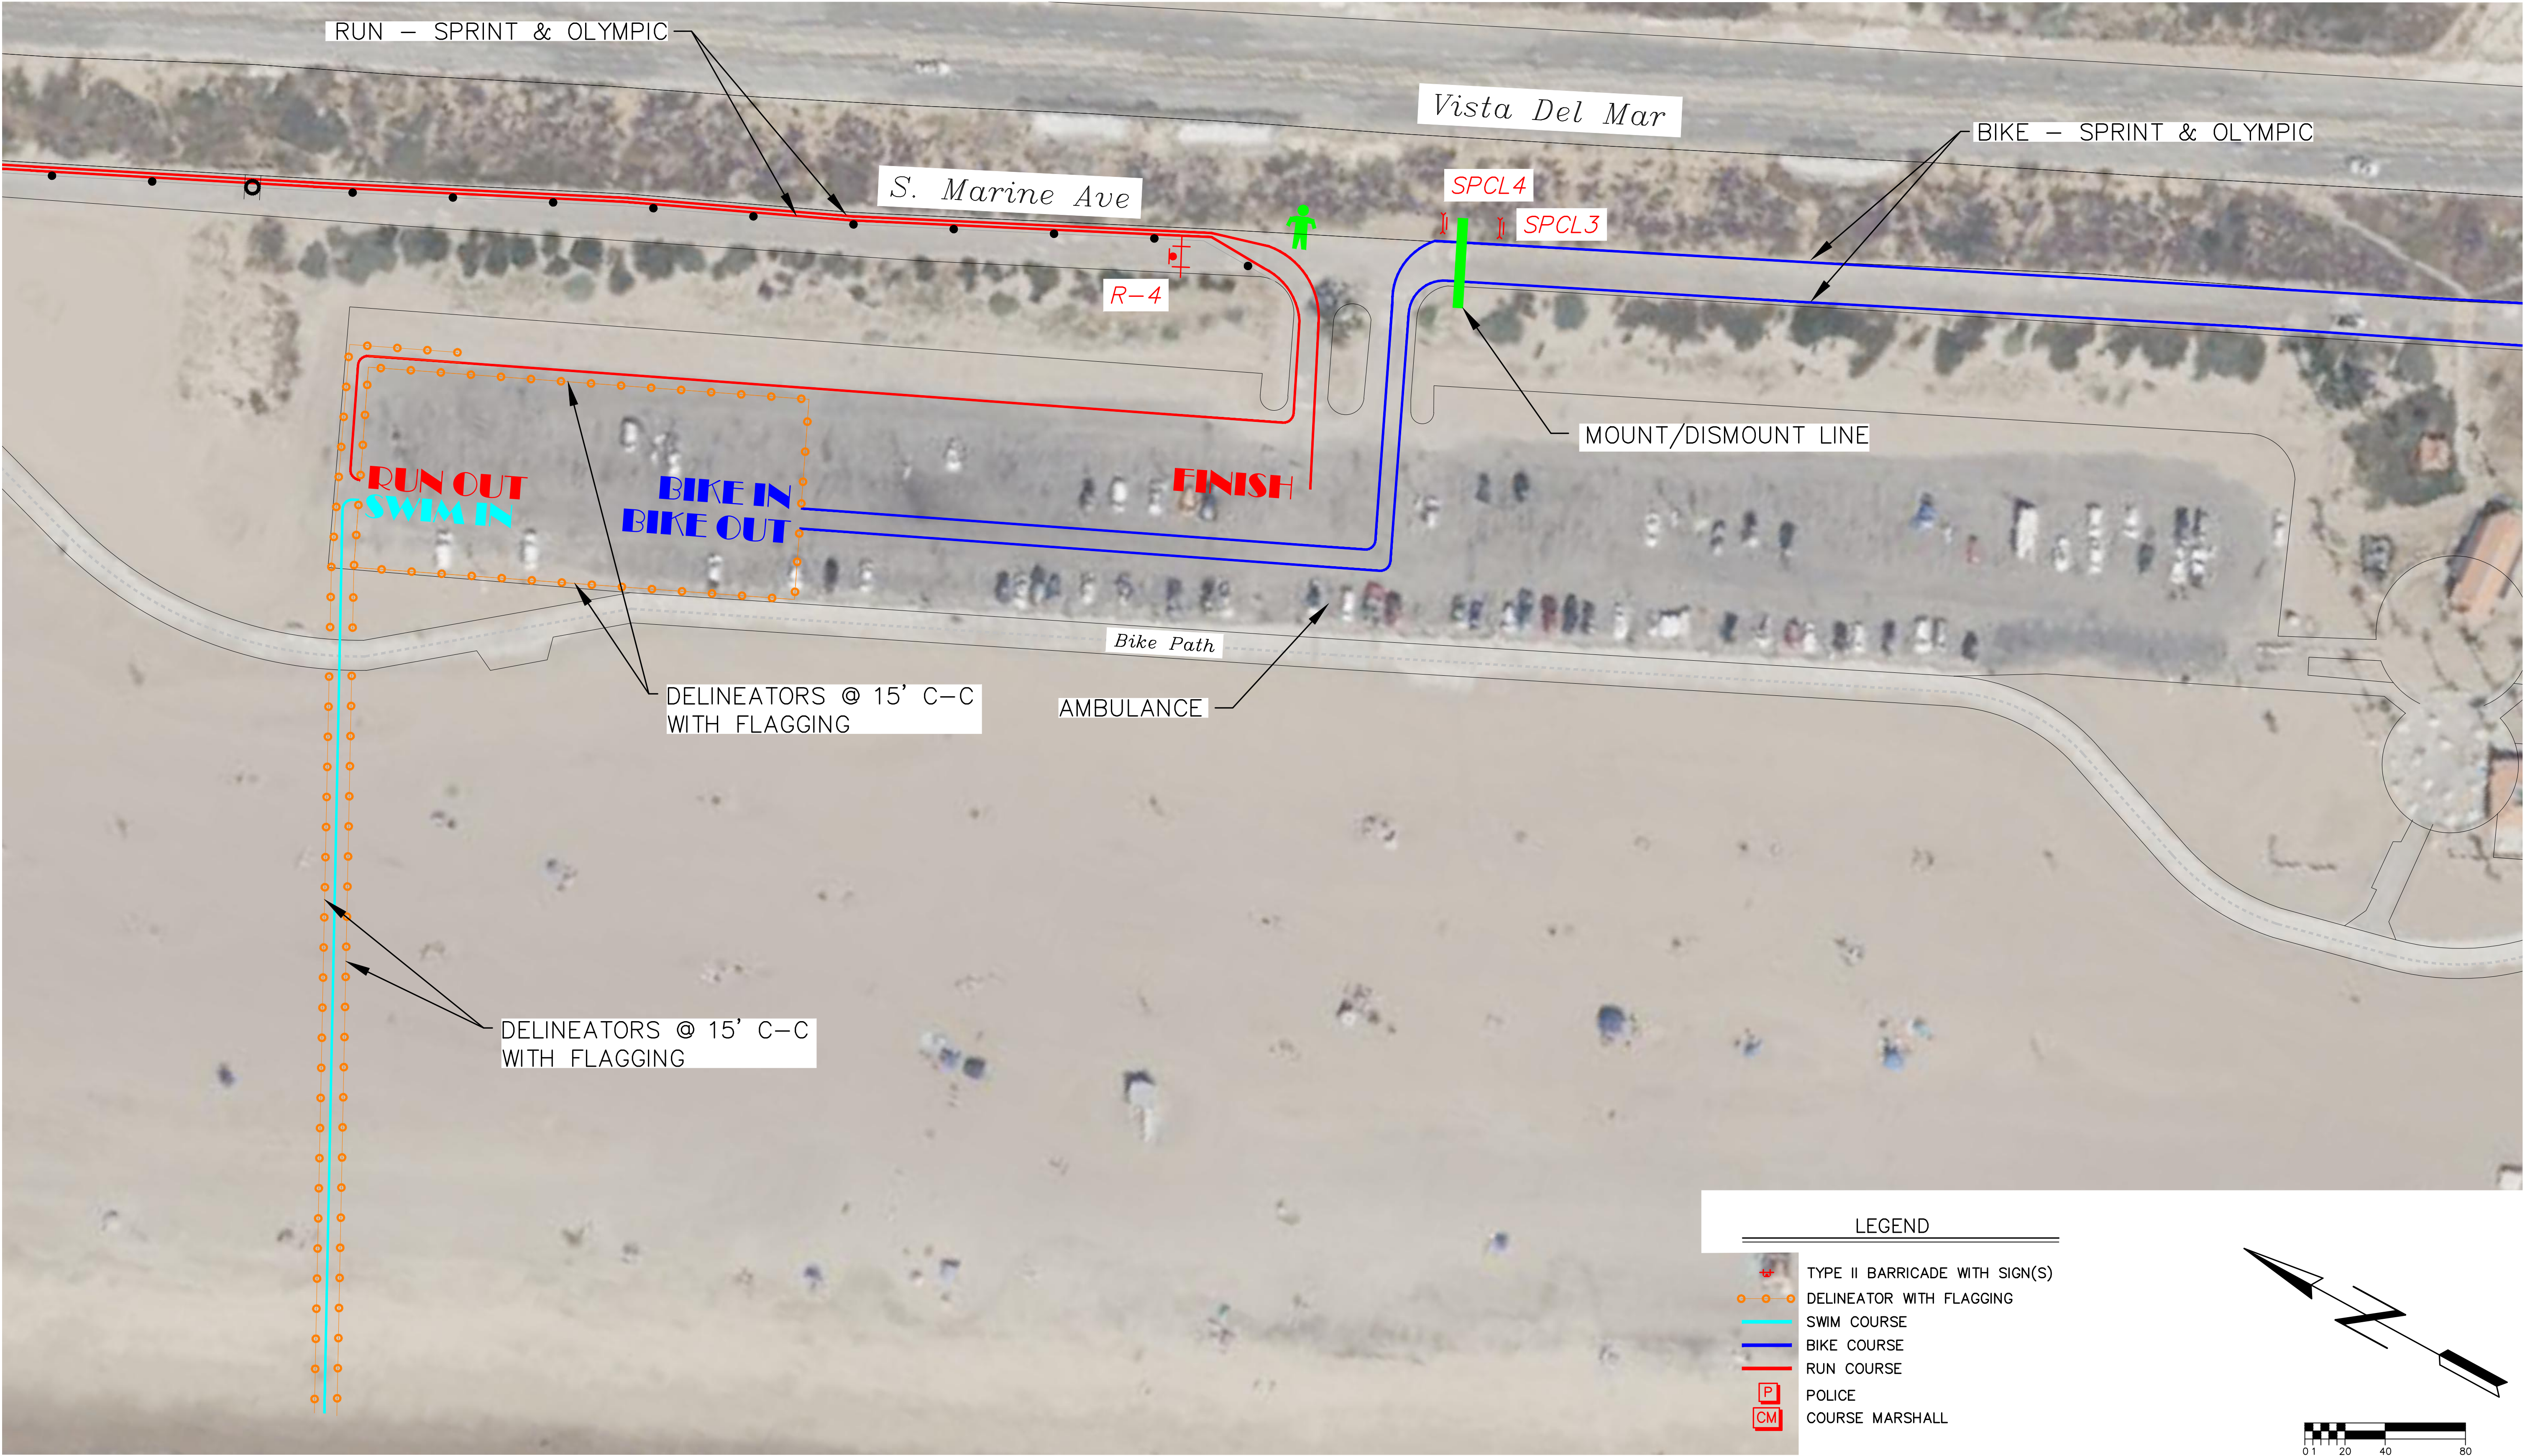

LEGEND

- TYPE II BARRICADE WITH SIGN(S)
- DELINEATOR WITH FLAGGING
- SWIM COURSE
- BIKE COURSE
- RUN COURSE
- POLICE
- COURSE MARSHALL

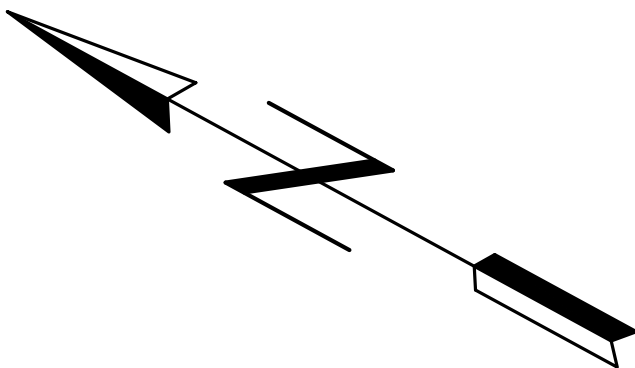

0 1 20 40 80
SCALE 1" = 40'

CAL TRI - LA TRIATHLON
OCTOBER 18, 2026

SHEET TITLE:
TRAFFIC CONTROL PLAN

DATE: 01/19/26
SCALE: NTS
DRAWN BY: JMD
CHECKED BY: RW
PROJECT NO.: 26030
SHEET NUMBER: