

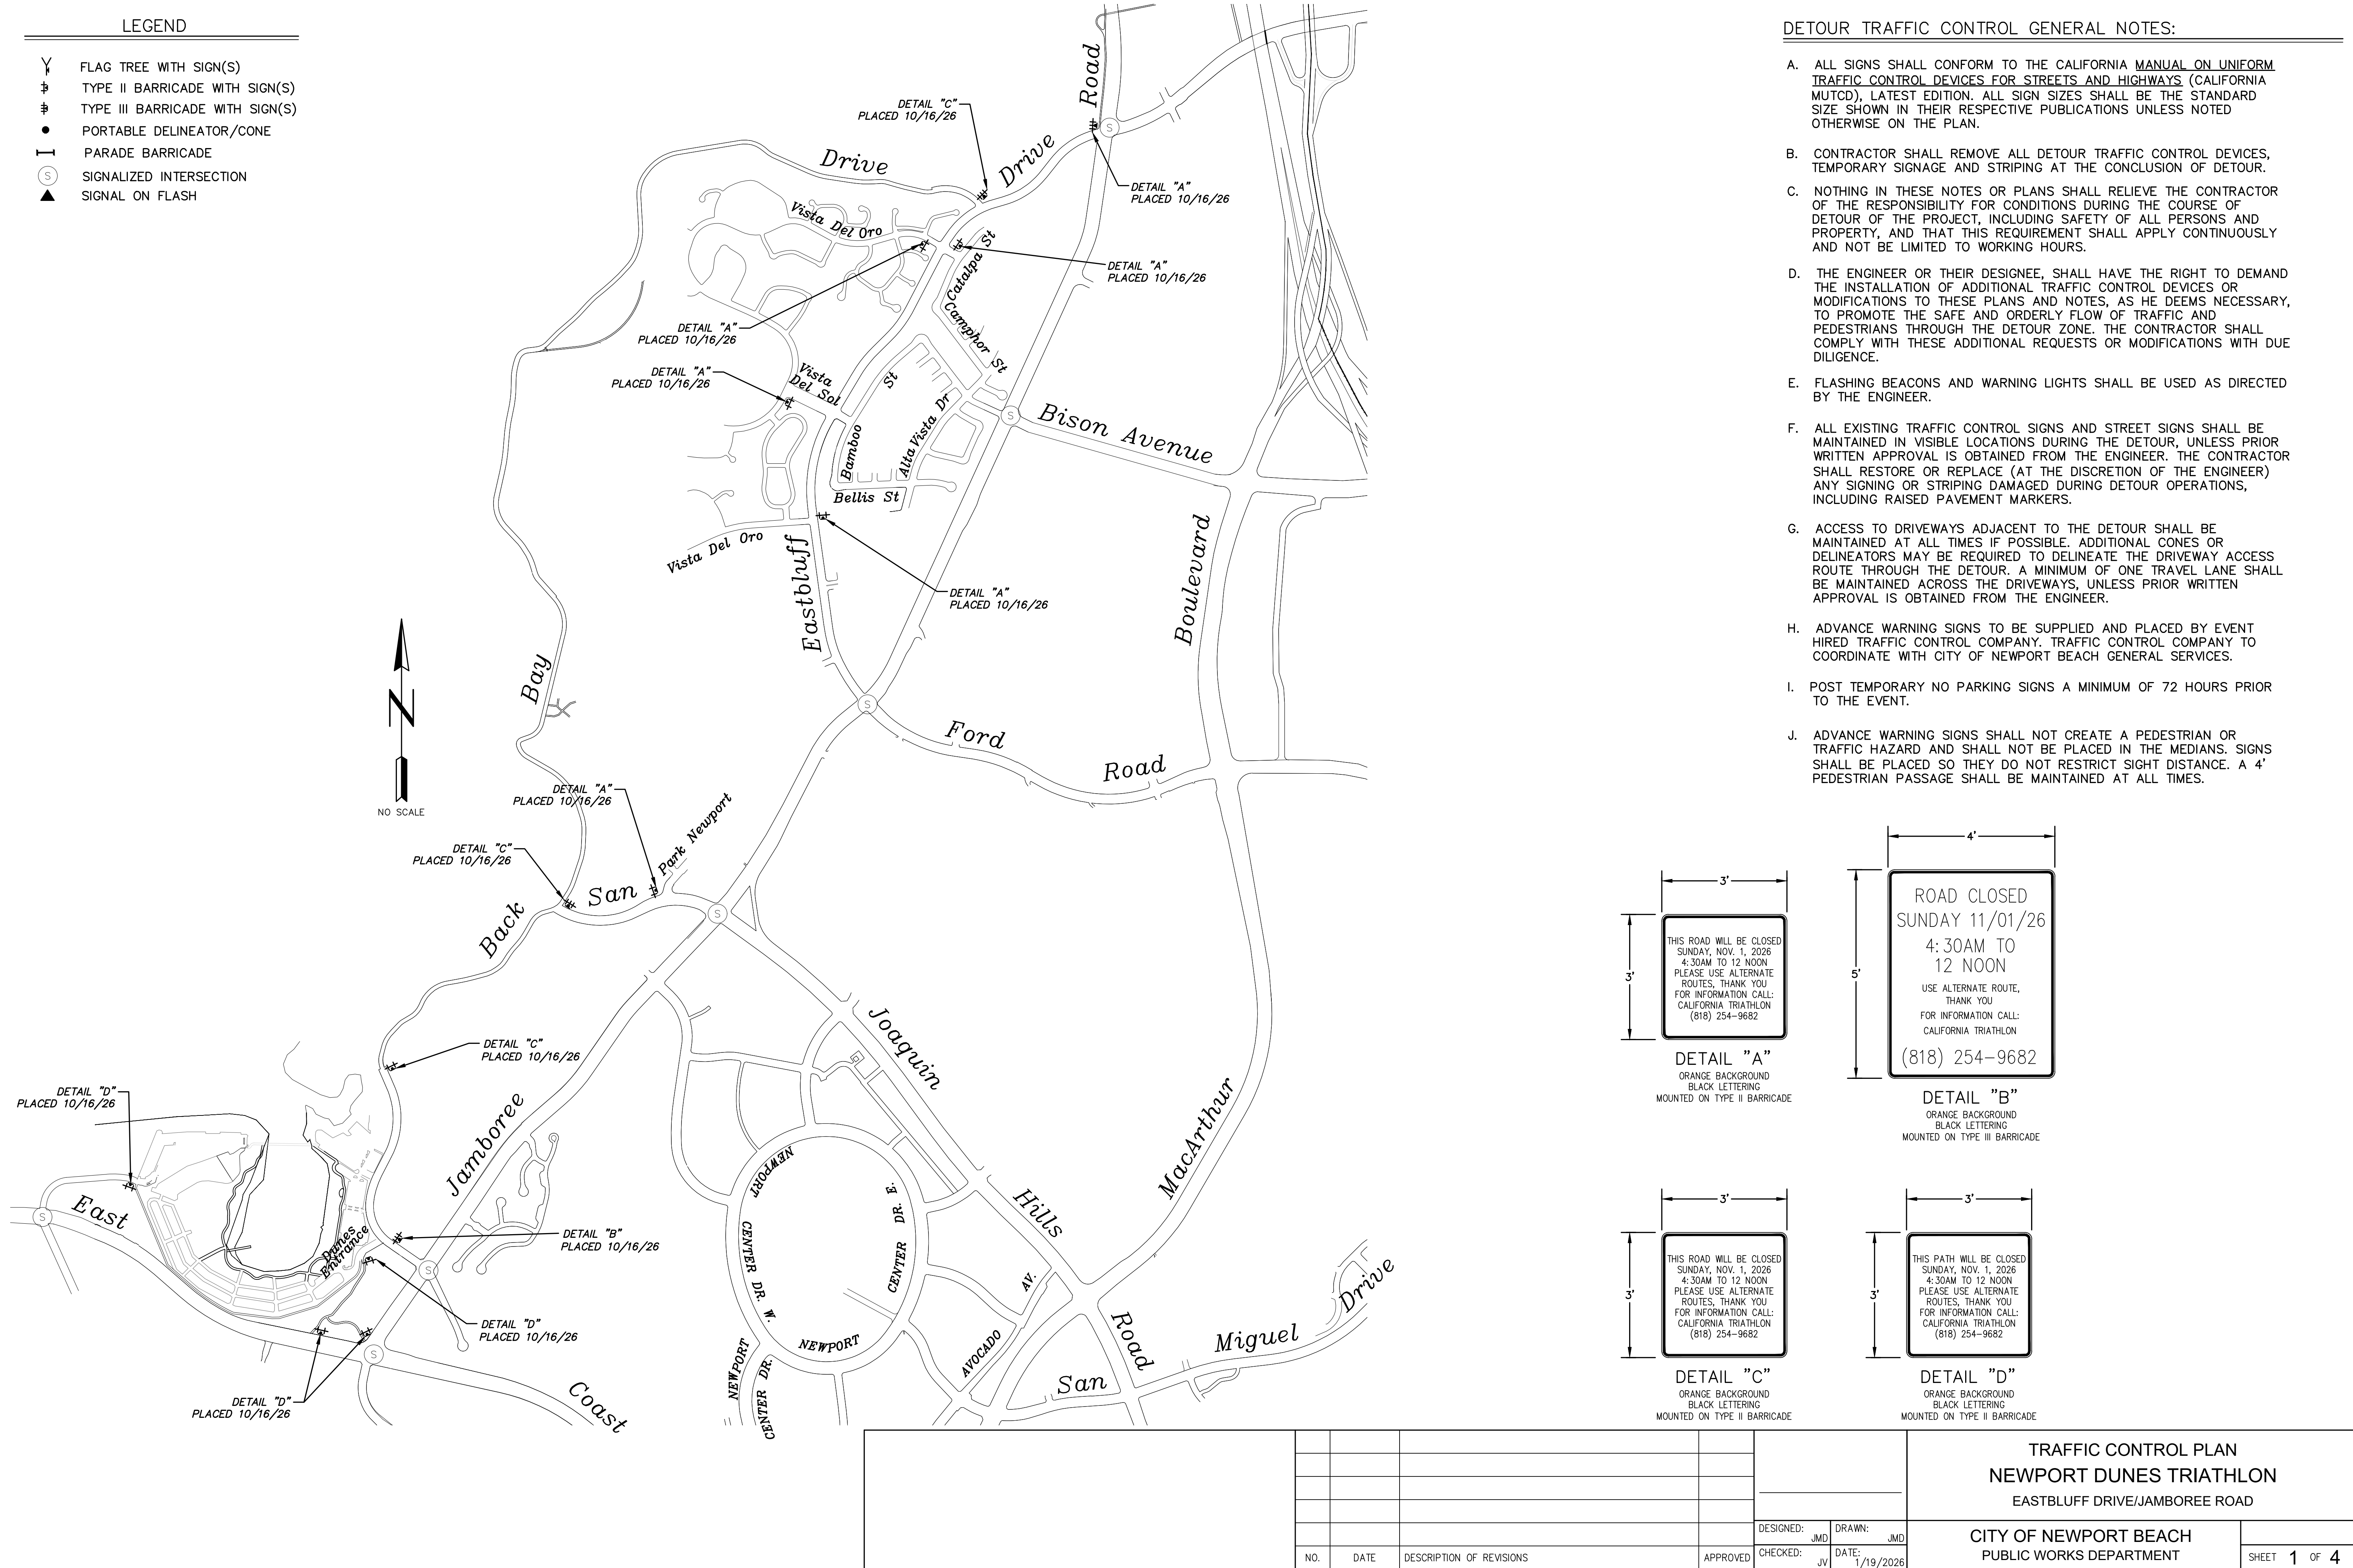


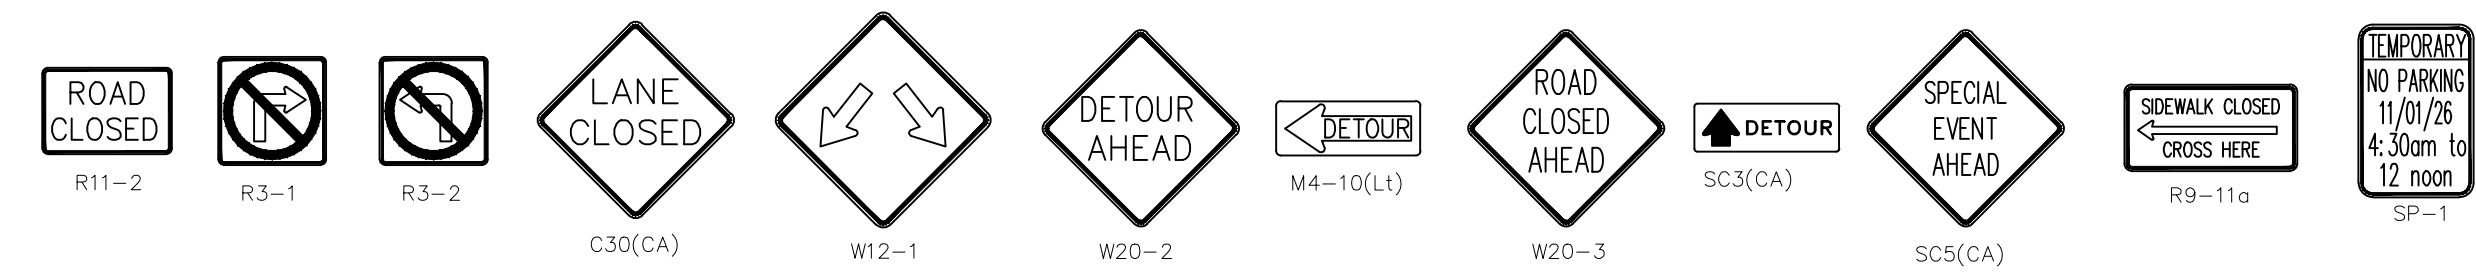


SIGN LEGEND

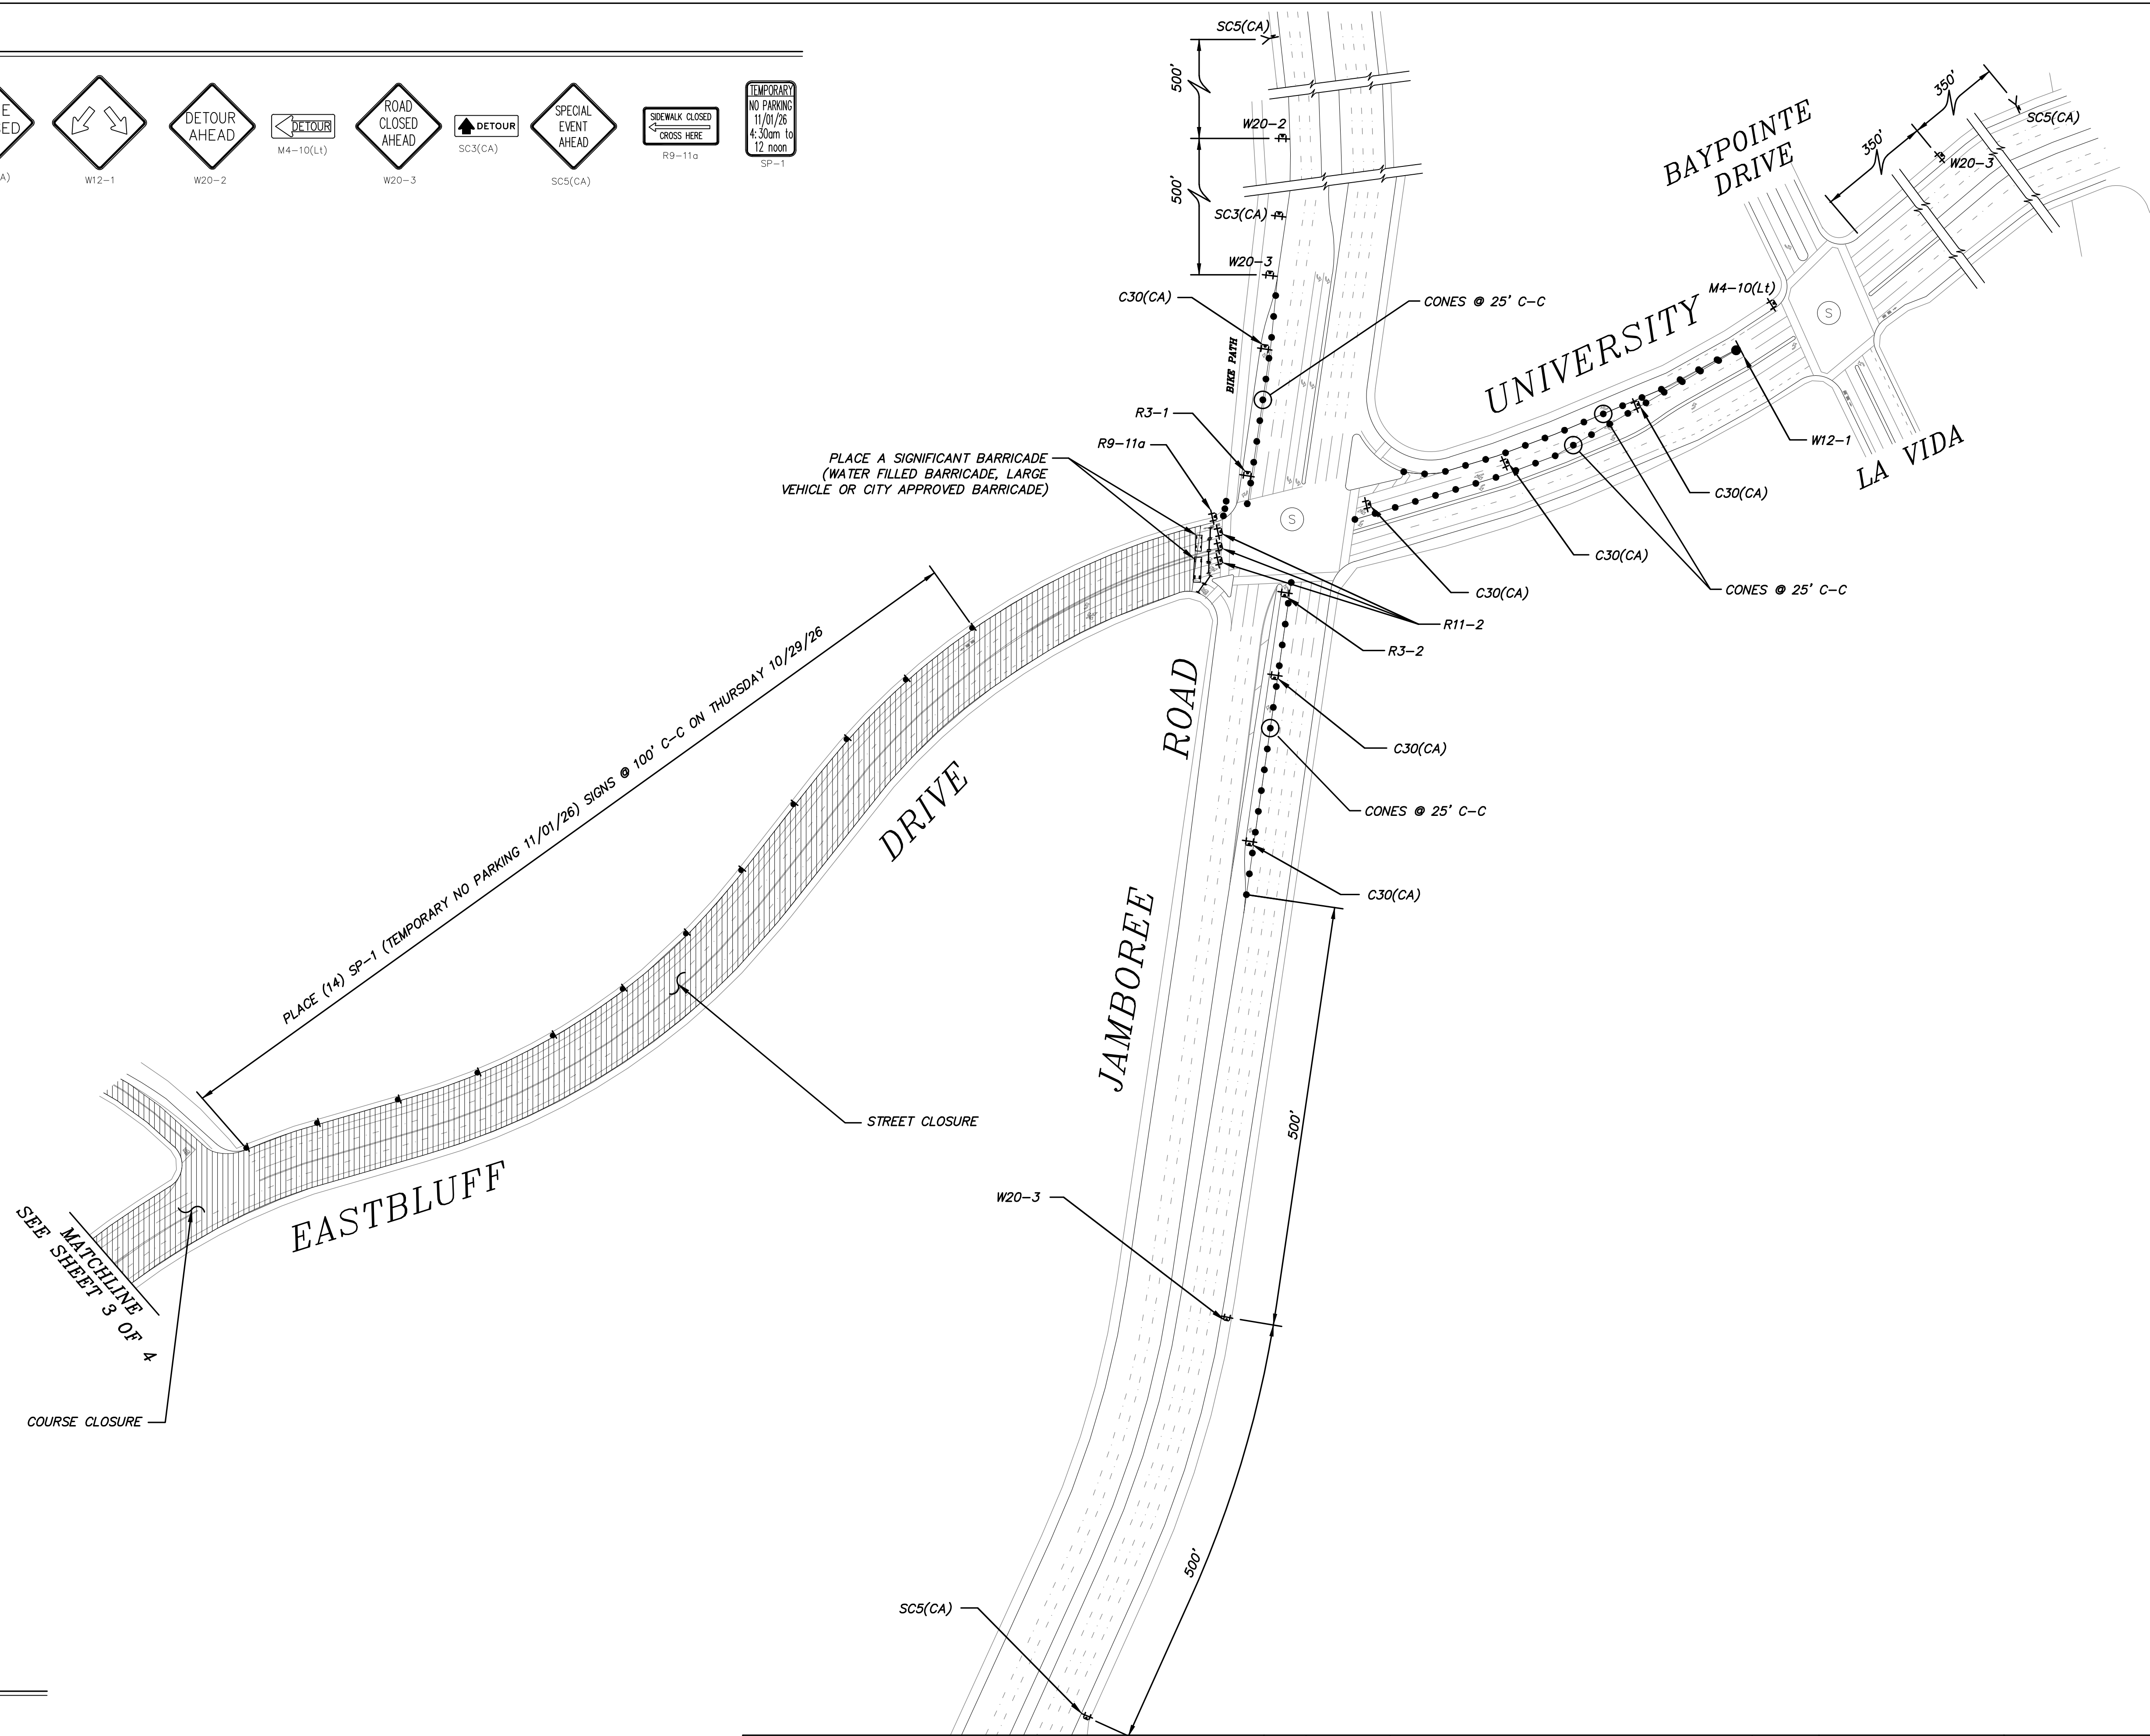

LEGEND


- FLAG TREE WITH SIGN(S)
- TYPE II BARRICADE WITH SIGN(S)
- TYPE III BARRICADE WITH SIGN(S)
- PORTABLE DELINEATOR/CONE
- PARADE BARRICADE
- SIGNALIZED INTERSECTION
- SIGNAL ON FLASH

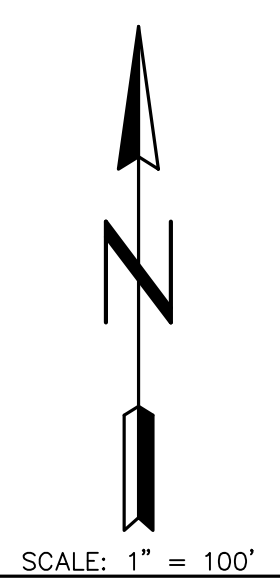


SCALE: 1" = 100'

|     |      |                          |          |               |                 |
|-----|------|--------------------------|----------|---------------|-----------------|
|     |      |                          |          |               |                 |
|     |      |                          |          |               |                 |
|     |      |                          |          | DESIGNED: JMD | DRAWN: JMD      |
| NO. | DATE | DESCRIPTION OF REVISIONS | APPROVED | CHECKED: JV   | DATE: 1/19/2026 |

TRAFFIC CONTROL PLAN  
NEWPORT DUNES TRIATHLON  
EASTBLUFF DRIVE/JAMBOREE ROAD  
CITY OF NEWPORT BEACH  
PUBLIC WORKS DEPARTMENT

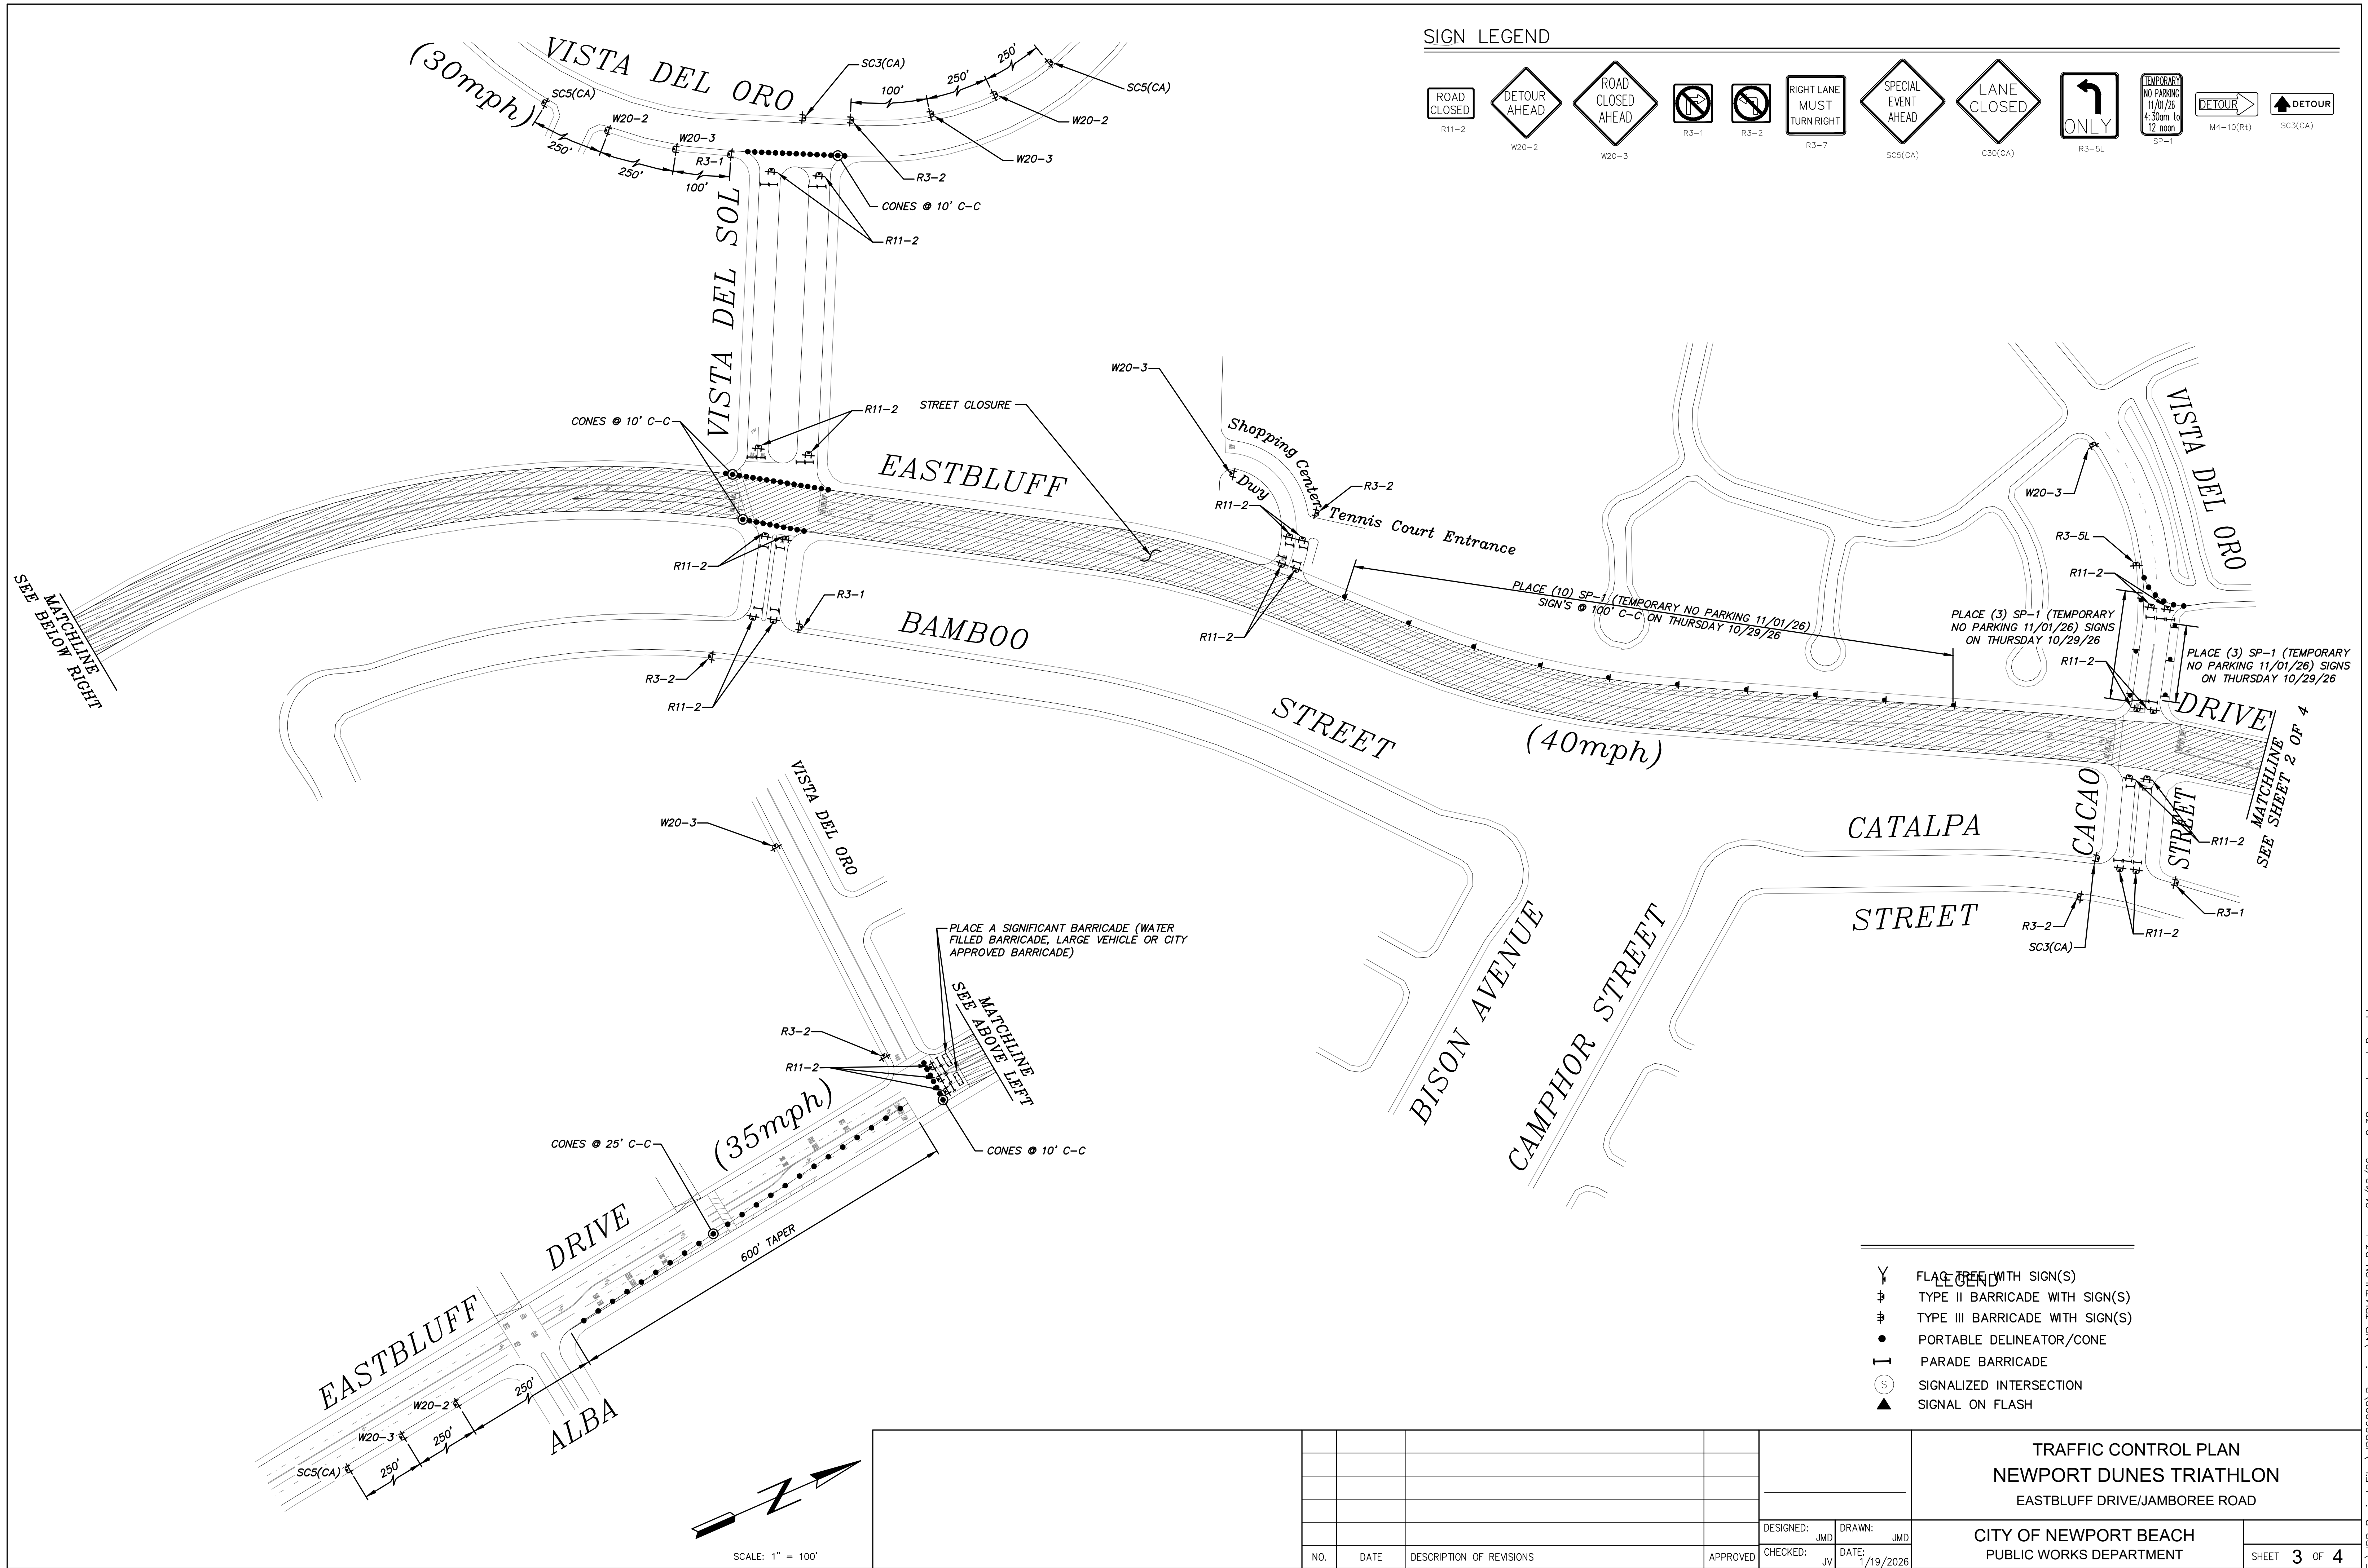

SIGN LEGEND

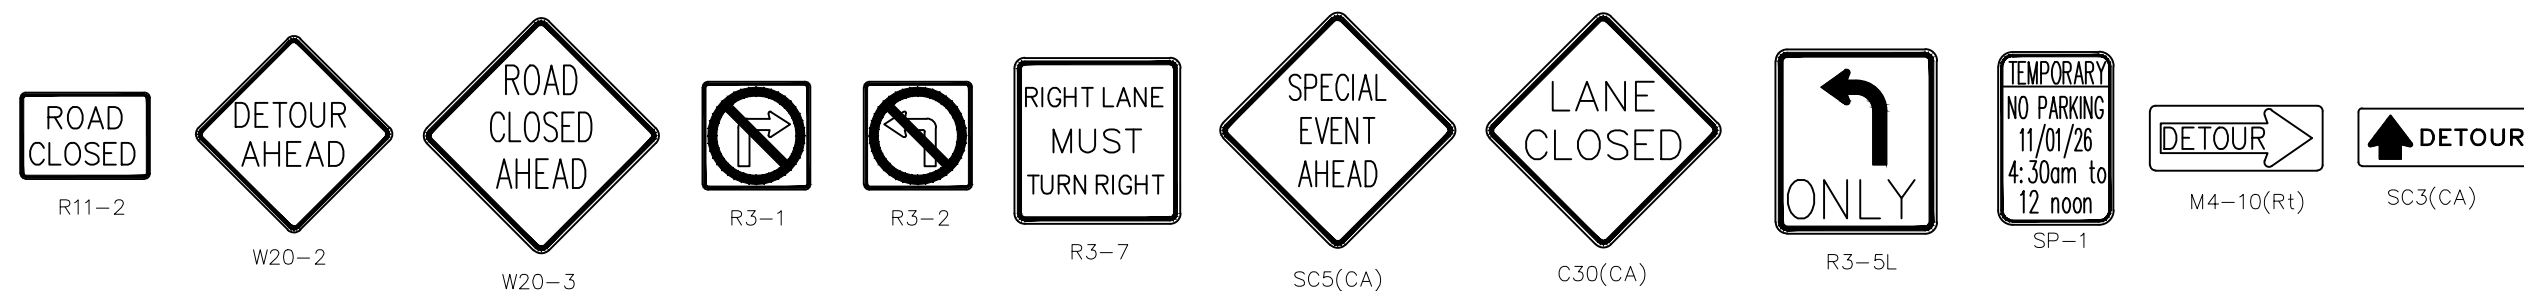

- LEGEND
- Y FLAG TREE WITH SIGN(S)
  - II TYPE II BARRICADE WITH SIGN(S)
  - III TYPE III BARRICADE WITH SIGN(S)
  - PORTABLE DELINEATOR/CONE
  - I PARADE BARRICADE
  - S SIGNALIZED INTERSECTION
  - ▲ SIGNAL ON FLASH

|               |      |                          |          |
|---------------|------|--------------------------|----------|
| DESIGNED: JMD |      | DRAWN: JMD               |          |
| CHECKED: JV   |      | DATE: 1/19/2026          |          |
| NO.           | DATE | DESCRIPTION OF REVISIONS | APPROVED |
|               |      |                          |          |
|               |      |                          |          |
|               |      |                          |          |

TRAFFIC CONTROL PLAN  
NEWPORT DUNES TRIATHLON  
EASTBLUFF DRIVE/JAMBOREE ROAD

CITY OF NEWPORT BEACH  
PUBLIC WORKS DEPARTMENT

