

WATCH FOR CYCLIST
SPL-1

B-1
(BLACK ON WHITE)

B-2
(BLACK ON WHITE)

B-3
(BLACK ON WHITE)


R-1
(BLACK ON WHITE)

R-2
(BLACK ON WHITE)

R-3
(BLACK ON WHITE)

R-4
(BLACK ON WHITE)

	TYPE II BARRICADE WITH SIGN(S)
	POST WITH FLAGGING
	BIKE COURSE
	RUN COURSE
	PARKING
	POLICE
	COURSE MARSHALL

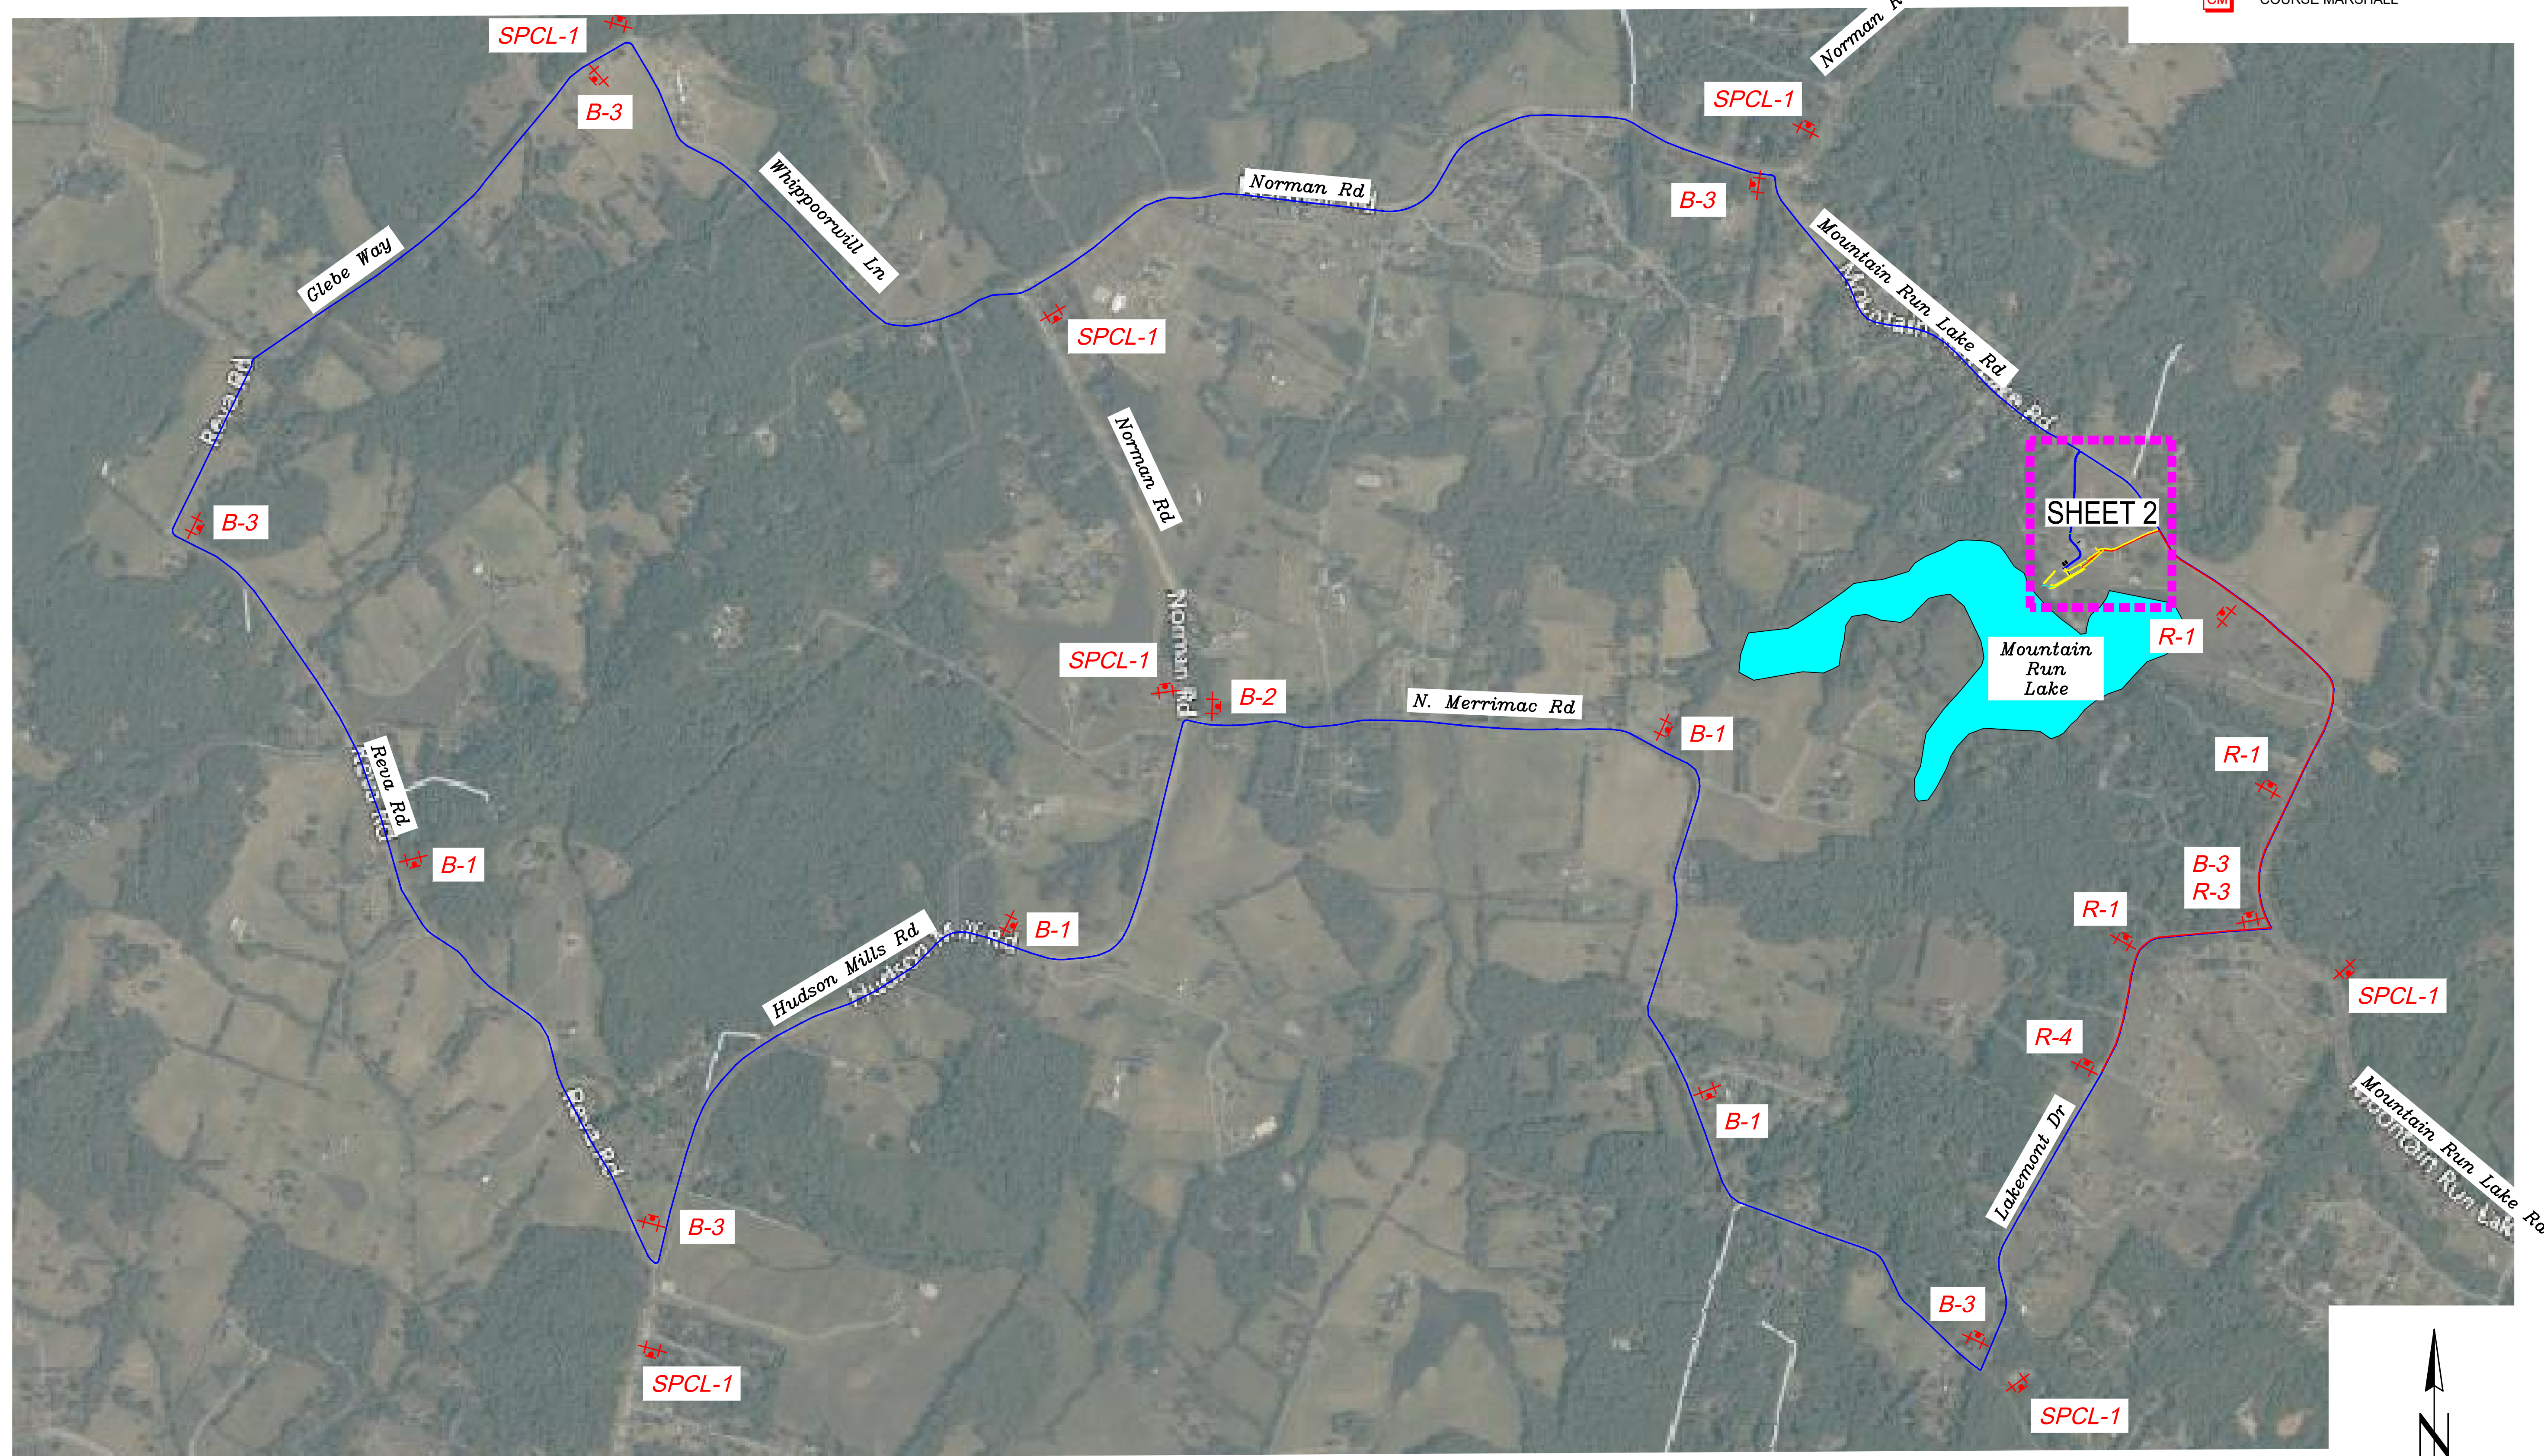

NOT TO SCALE

**CAL TRI - TRIATHLON
CULPEPER, VA
APRIL 26, 2026
TRAFFIC CONTROL PLAN**

[illegible]

SHEET TITLE: TRAFFIC CONTROL PLAN	PROJECT:	CAL TRI TRIATHLON CULPEPER, VA
DATE:	1/19/26	
SCALE:	PER PLAN	
DRAWN BY:	JMD	
CHECKED BY:	RW	
PROJECT NO.: 26017		
SHEET NUMBER:		

SIGN LEGEND

WATCH
FOR
CYCLIST

SPL-1

↑

BIKE

B-1
(BLACK ON WHITE)

←

BIKE

B-2
(BLACK ON WHITE)

→

BIKE

B-3
(BLACK ON WHITE)

↑

RUNNER

R-1
(BLACK ON WHITE)

←

RUNNER

R-2
(BLACK ON WHITE)

→

RUNNER

R-3
(BLACK ON WHITE)

↑

RUNNERS
U-TURN

R-4
(BLACK ON WHITE)

LEGEND

+

+

TYPE II BARRICADE WITH SIGN(S)

○

○

○

POST WITH FLAGGING

—

BIKE COURSE

—

RUN COURSE

—


PARKING

P

POLICE

CM

COURSE MARSHALL

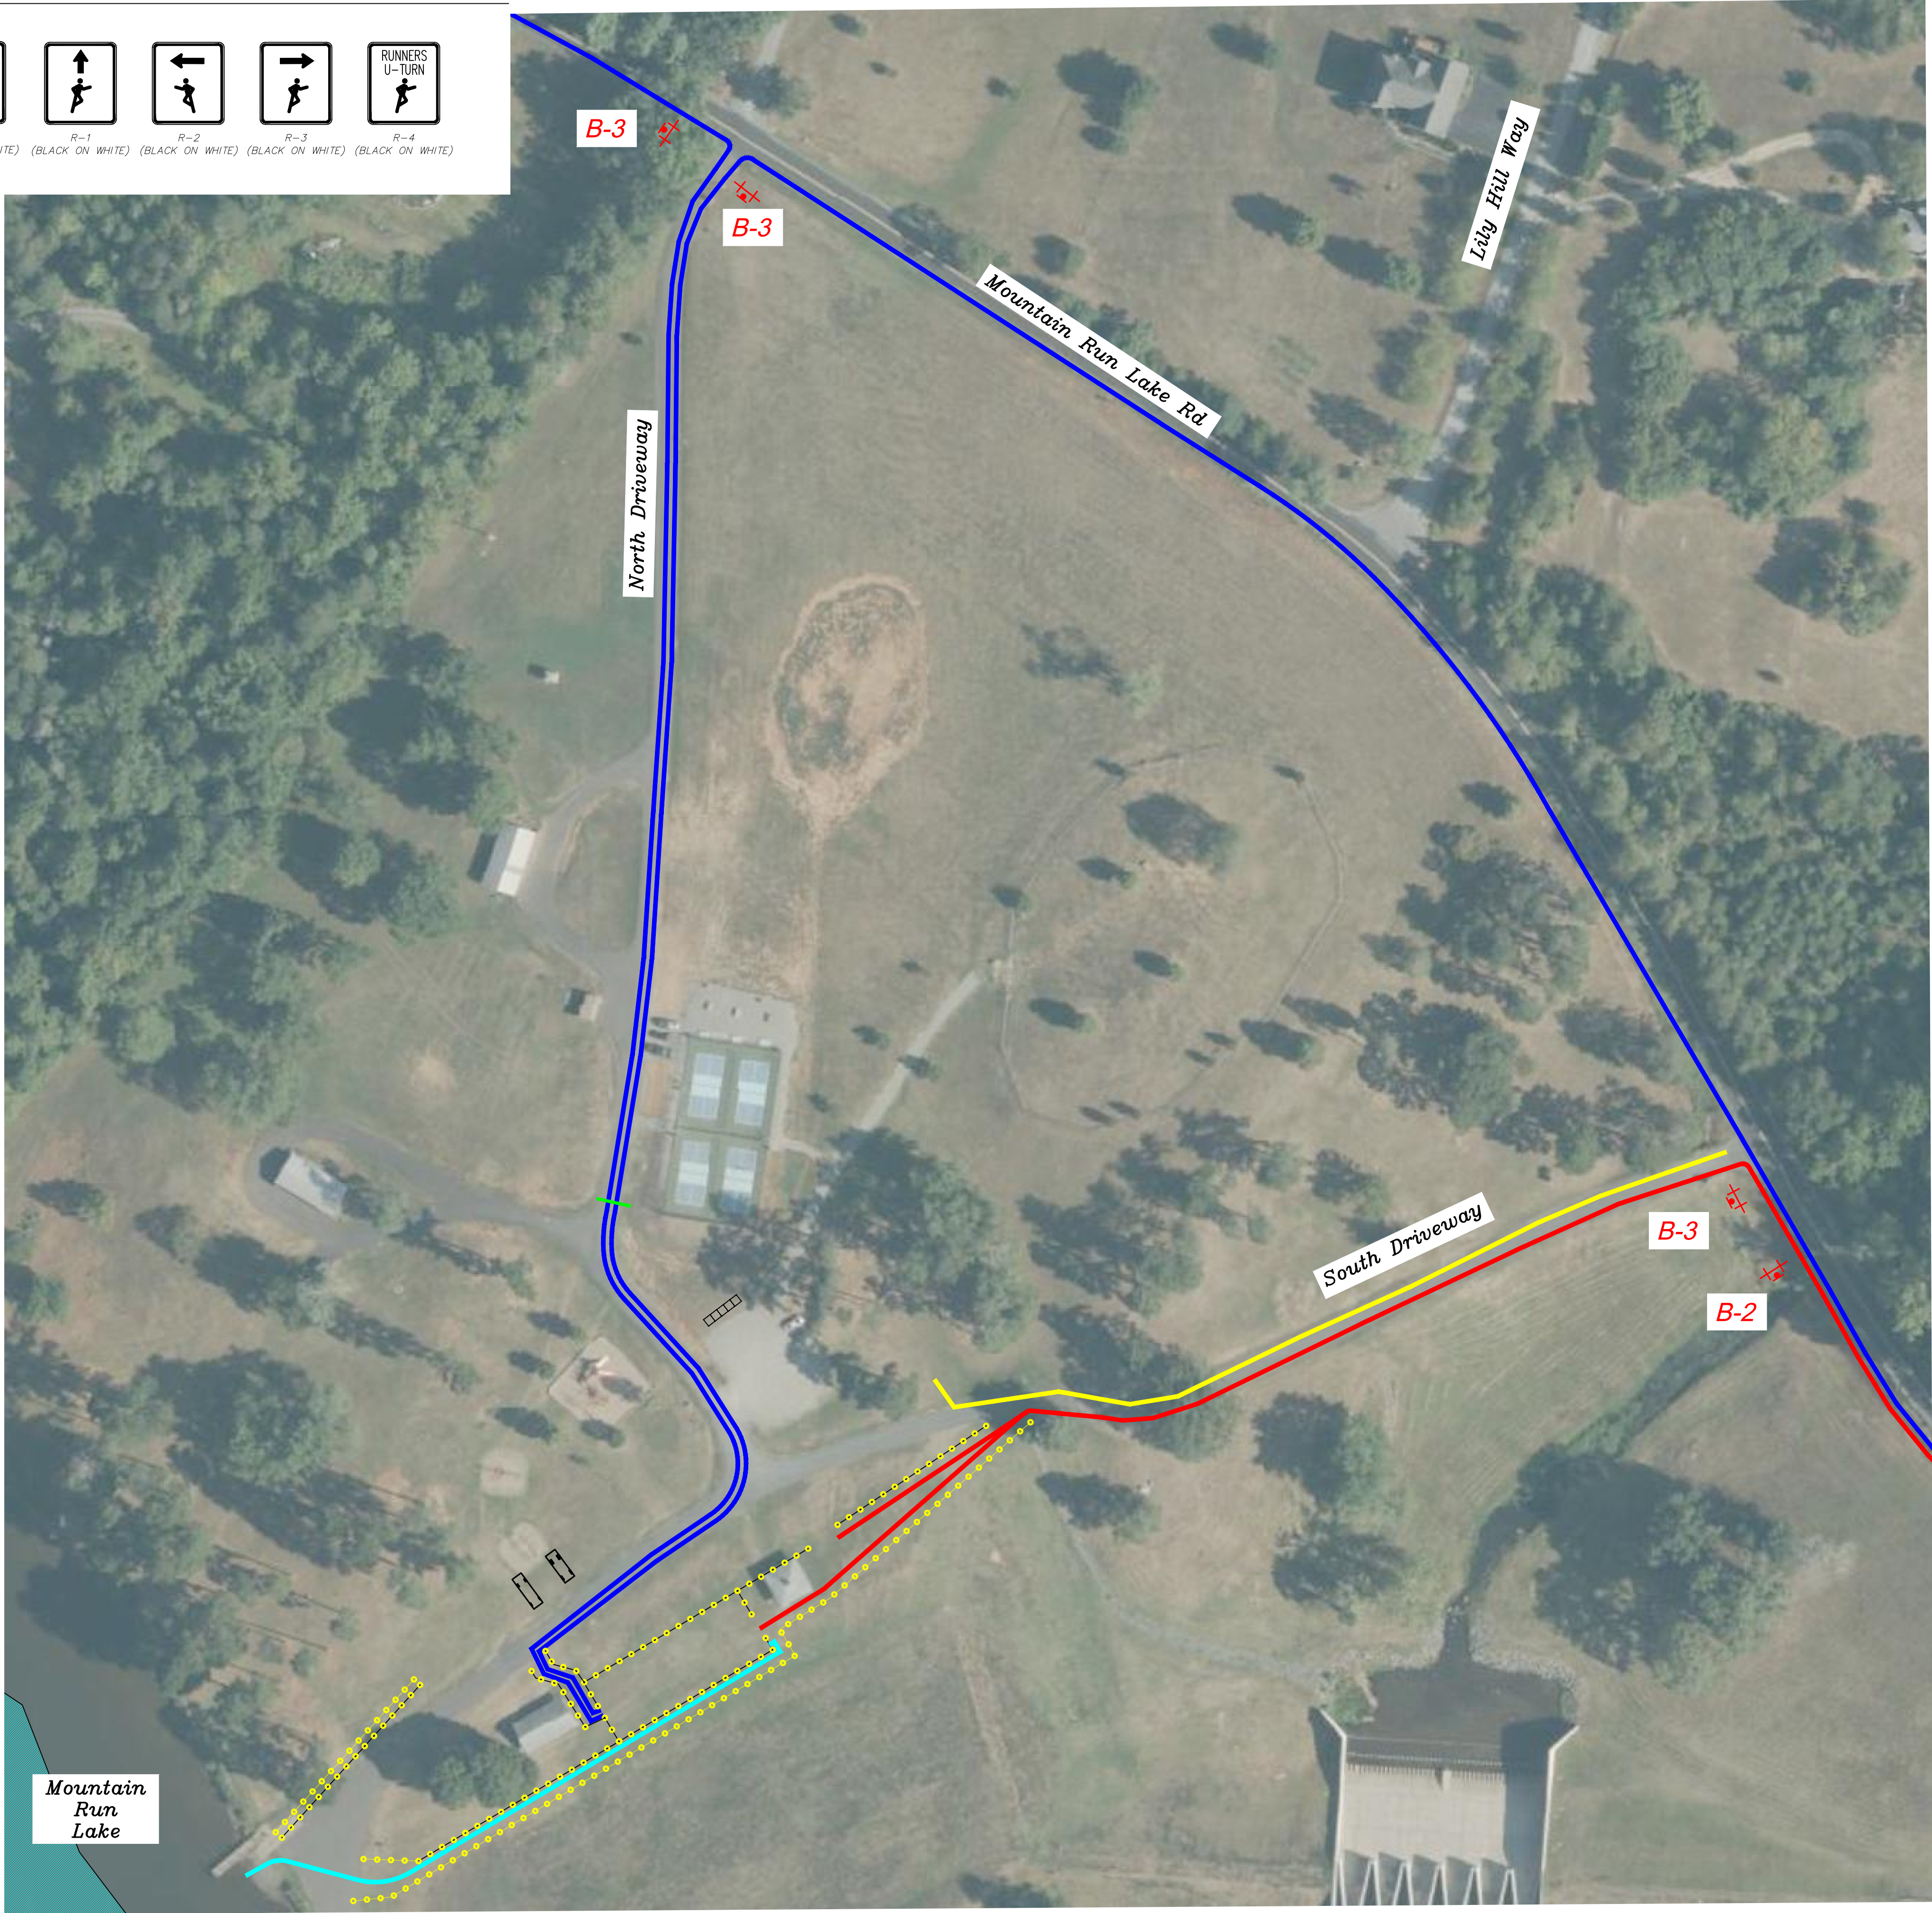


NOT TO SCALE

CAL TRI - TRIATHLON
CULPEPER, VA
APRIL 26, 2026
TRAFFIC CONTROL PLAN

SHEET TITLE:	TRAFFIC CONTROL PLAN
DATE:	1/19/26
SCALE:	PER PLAN
DRAWN BY:	JMD
CHECKED BY:	RW
PROJECT NO.:	26017
SHEET NUMBER:	

	TYPE II BARRICADE WITH SIGN(S)
	POST WITH FLAGGING
	BIKE COURSE
	RUN COURSE
	PARKING
	POLICE
	COURSE MARSHALL

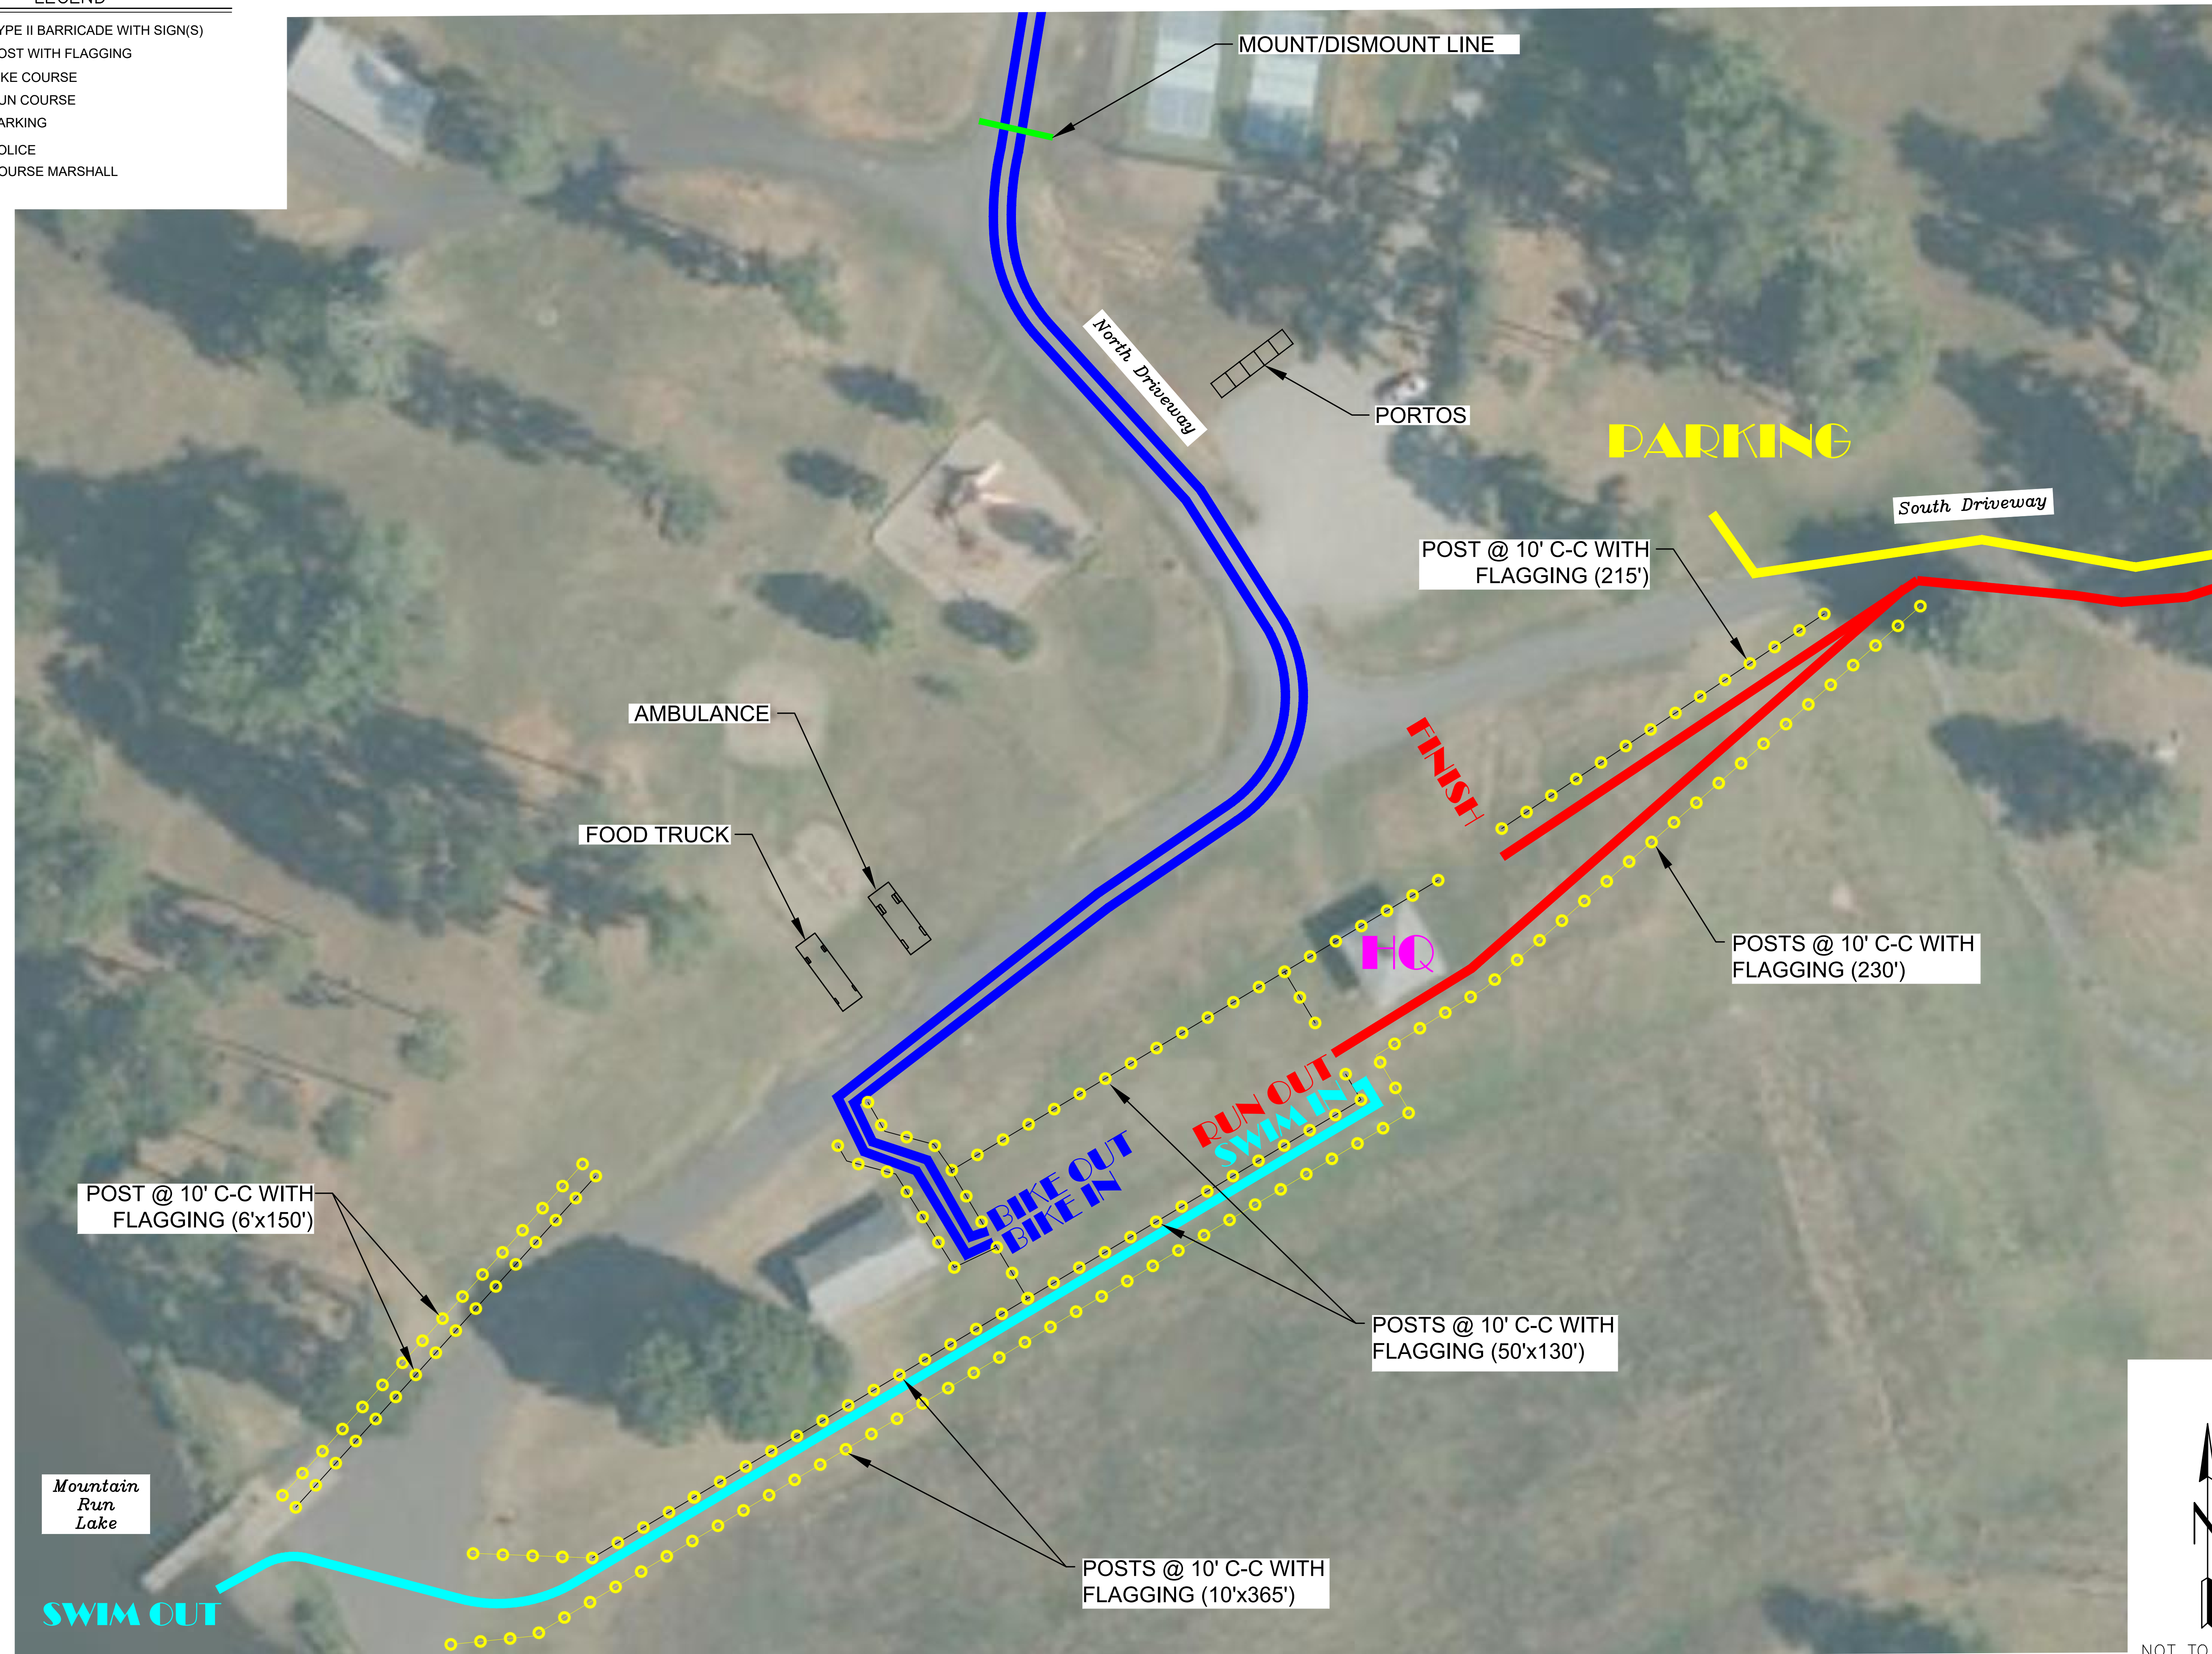

NOT TO SCALE

CAL TRI - TRIATHLON
CULDEPER, VA
APRIL 26, 2026
TRAFFIC CONTROL PLAN

SHEET TITLE: TRANSITION AREA	PROJECT: CAL TRI TRIATHLON CULPEPER, VA
DATE:	1/19/26
SCALE:	PER PLAN
DRAWN BY:	JMD
CHECKED BY:	RW
PROJECT NO.: 26017	
SHEET NUMBER:	