

- A. ALL SIGNS SHALL CONFORM TO THE CALIFORNIA MANUAL ON UNIFORM TRAFFIC CONTROL DEVICES FOR STREETS AND HIGHWAYS (CALIFORNIA MUTCD), LATEST EDITION. ALL SIGN SIZES SHALL BE THE STANDARD SIZE SHOWN IN THEIR RESPECTIVE PUBLICATIONS UNLESS NOTED OTHERWISE ON THE PLAN.
- B. CONTRACTOR SHALL REMOVE ALL DETOUR TRAFFIC CONTROL DEVICES, TEMPORARY SIGNAGE AND STRIPING AT THE CONCLUSION OF EVENT.
- C. NOTHING IN THESE NOTES OR PLANS SHALL RELIEVE THE CONTRACTOR OF THE RESPONSIBILITY FOR CONDITIONS DURING THE COURSE OF DETOUR, INCLUDING SAFETY OF ALL PERSONS AND PROPERTY, AND THAT THIS REQUIREMENT SHALL APPLY CONTINUOUSLY AND NOT BE LIMITED TO WORKING HOURS.
- D. THE ENGINEER SHALL HAVE THE RIGHT TO DEMAND THE INSTALLATION OF ADDITIONAL TRAFFIC CONTROL DEVICES OR MODIFICATIONS TO THESE PLANS AND NOTES, AS HE DEEMS NECESSARY, TO PROMOTE THE SAFE AND ORDERLY FLOW OF TRAFFIC AND PEDESTRIANS THROUGH THE DETOUR ZONE. THE CONTRACTOR SHALL COMPLY WITH THESE ADDITIONAL REQUESTS OR MODIFICATIONS WITH DUE DILIGENCE.
- E. FLASHING BEACONS AND WARNING LIGHTS SHALL BE USED AS DIRECTED BY THE ENGINEER.
- F. ALL EXISTING TRAFFIC CONTROL SIGNS AND STREET SIGNS SHALL BE MAINTAINED IN VISIBLE LOCATIONS DURING THE DETOUR, UNLESS PRIOR WRITTEN APPROVAL IS OBTAINED FROM THE ENGINEER. THE CONTRACTOR SHALL RESTORE OR REPLACE (AT THE DISCRETION OF THE ENGINEER) ANY SIGNING OR STRIPING DAMAGED DURING DETOUR OPERATIONS, INCLUDING RAISED PAVEMENT MARKERS.
- G. ACCESS TO DRIVEWAYS ADJACENT TO THE DETOUR SHALL BE MAINTAINED AT ALL TIMES IF POSSIBLE. ADDITIONAL CONES OR DELINEATORS MAY BE REQUIRED TO DELINEATE THE DRIVEWAY ACCESS ROUTE THROUGH THE DETOUR. A MINIMUM OF ONE TRAVEL LANE SHALL BE MAINTAINED ACROSS THE DRIVEWAYS, UNLESS PRIOR WRITTEN APPROVAL IS OBTAINED FROM THE ENGINEER.
- H. ADVANCE WARNING SIGNS TO BE SUPPLIED AND PLACED BY EVENT HIRED TRAFFIC CONTROL COMPANY. TRAFFIC CONTROL COMPANY TO COORDINATE WITH LAKE PERRIS STATE RECREATIONAL PARK.

- FLAG TREE WITH SIGN(S)
- TYPE II BARRICADE WITH SIGN(S)
- PORTABLE CONE
- DIRECTION OF VEHICLE TRAVEL
- SIGNALIZED INTERSECTION
- LAKE PERRIS BIKE COURSE
(1 LAP SPRINT, 3 LAPS OLYMPIC)
- LAKE PERRIS RUN COURSE
- POLICE
- COURSE MARSHALL



NOT TO SCALE

CAL TRI - LAKE PERRIS TRIATHLON					
APRIL 12, 2026					
TRAFFIC CONTROL PLAN					
SHEET TITLE: TRAFFIC CONTROL PLAN					
PROJECT: CAL TRI LAKE PERRIS TRIATHLON					
DATE:	01/19/26				
SCALE:	PER PLAN				
DRAWN BY:	JMD				
CHECKED BY:	RW				
PROJECT NO.:	26016				
SHEET NUMBER:					


SIGN LEGEND


R3-1


R3-5L


ONLY


R11-2

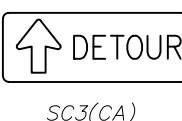
SC3(CA)


W20-2


W20-3



C20L


C30(CA)


SC5(CA)


SPCL1



SPCL2

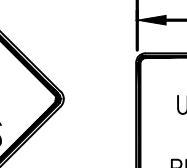
SPCL3
(BLACK ON WHITE)


SPCL5


SPCL7


SPCL8

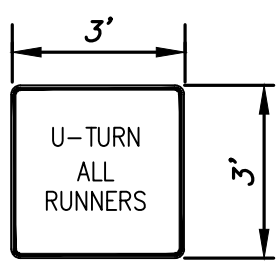
U-TURN
ALL
RUNNERS


SPCL5


SPCL7


SPCL8

NOTE: ALL NEW SIGNS SHALL CONFORM TO THE FEDERAL HIGHWAY ADMINISTRATION CALIFORNIA MANUAL ON UNIFORM TRAFFIC CONTROL DEVICES FOR STREETS AND HIGHWAYS (CAMUTCD), LATEST EDITION, ALL SIGN SIZES SHALL BE THE STANDARD SIZE SHOWN IN THEIR RESPECTIVE PUBLICATIONS UNLESS NOTED OTHERWISE ON THE PLAN.

LEGEND



FLAG TREE WITH SIGN(S)



TYPE II BARRICADE WITH SIGN(S)



PORTABLE CONE



DIRECTION OF VEHICLE TRAVEL



SIGNALIZED INTERSECTION



LAKE PERRIS BIKE COURSE
(1 LAP SPRINT, 3 LAPS OLYMPIC)



LAKE PERRIS RUN COURSE



POLICE



COURSE MARSHALL

BY:	NO.:	DATE:	DESCRIPTION:

CAL TRI - LAKE PERRIS TRIATHLON

APRIL 12, 2026

TRAFFIC CONTROL PLAN

SHEET TITLE: TRAFFIC CONTROL PLAN	PROJECT: CAL TRI LAKE PERRIS TRIATHLON
DATE: 01/19/26	
SCALE: PER PLAN	
DRAWN BY: JMD	
CHECKED BY: RW	
PROJECT NO.: 26016	
SHEET NUMBER:	

	FLAG TREE WITH SIGN(S)
	TYPE II BARRICADE WITH SIGN(S)
	PORTABLE CONE
	DIRECTION OF VEHICLE TRAVEL
	SIGNALIZED INTERSECTION
	LAKE PERRIS BIKE COURSE (1 LAP SPRINT, 3 LAPS OLYMPIC)
	LAKE PERRIS RUN COURSE
	POLICE
	COURSE MARSHALL

NOTE: ALL NEW SIGNS SHALL CONFORM TO THE FEDERAL HIGHWAY ADMINISTRATION CALIFORNIA MANUAL ON UNIFORM TRAFFIC CONTROL DEVICES FOR STREETS AND HIGHWAYS (CAMUTCD), LATEST EDITION, ALL SIGN SIZES SHALL BE THE STANDARD SIZE SHOWN IN THEIR RESPECTIVE PUBLICATIONS UNLESS NOTED OTHERWISE ON THE PLAN.

Matchline – See Below Left

CAL TRI - LAKE PERRIS TRIATHLON
APRIL 12, 2026
TRAFFIC CONTROL PLAN

SHEET TITLE:
TRAFFIC CONTROL PLAN

DATE:	01/19/26
SCALE:	PER PLAN
DRAWN BY:	JMD
CHECKED BY:	RW
PROJECT NO.:	26016
SHEET NUMBER:	

3 OF 8 SHEETS

	FLAG TREE WITH SIGN(S)
	TYPE II BARRICADE WITH SIGN(S)
	PORTABLE CONE
	DIRECTION OF VEHICLE TRAVEL
	SIGNALIZED INTERSECTION
	LAKE PERRIS BIKE COURSE (1 LAP SPRINT, 3 LAPS OLYMPIC)
	LAKE PERRIS RUN COURSE
	POLICE
	COURSE MARSHALL

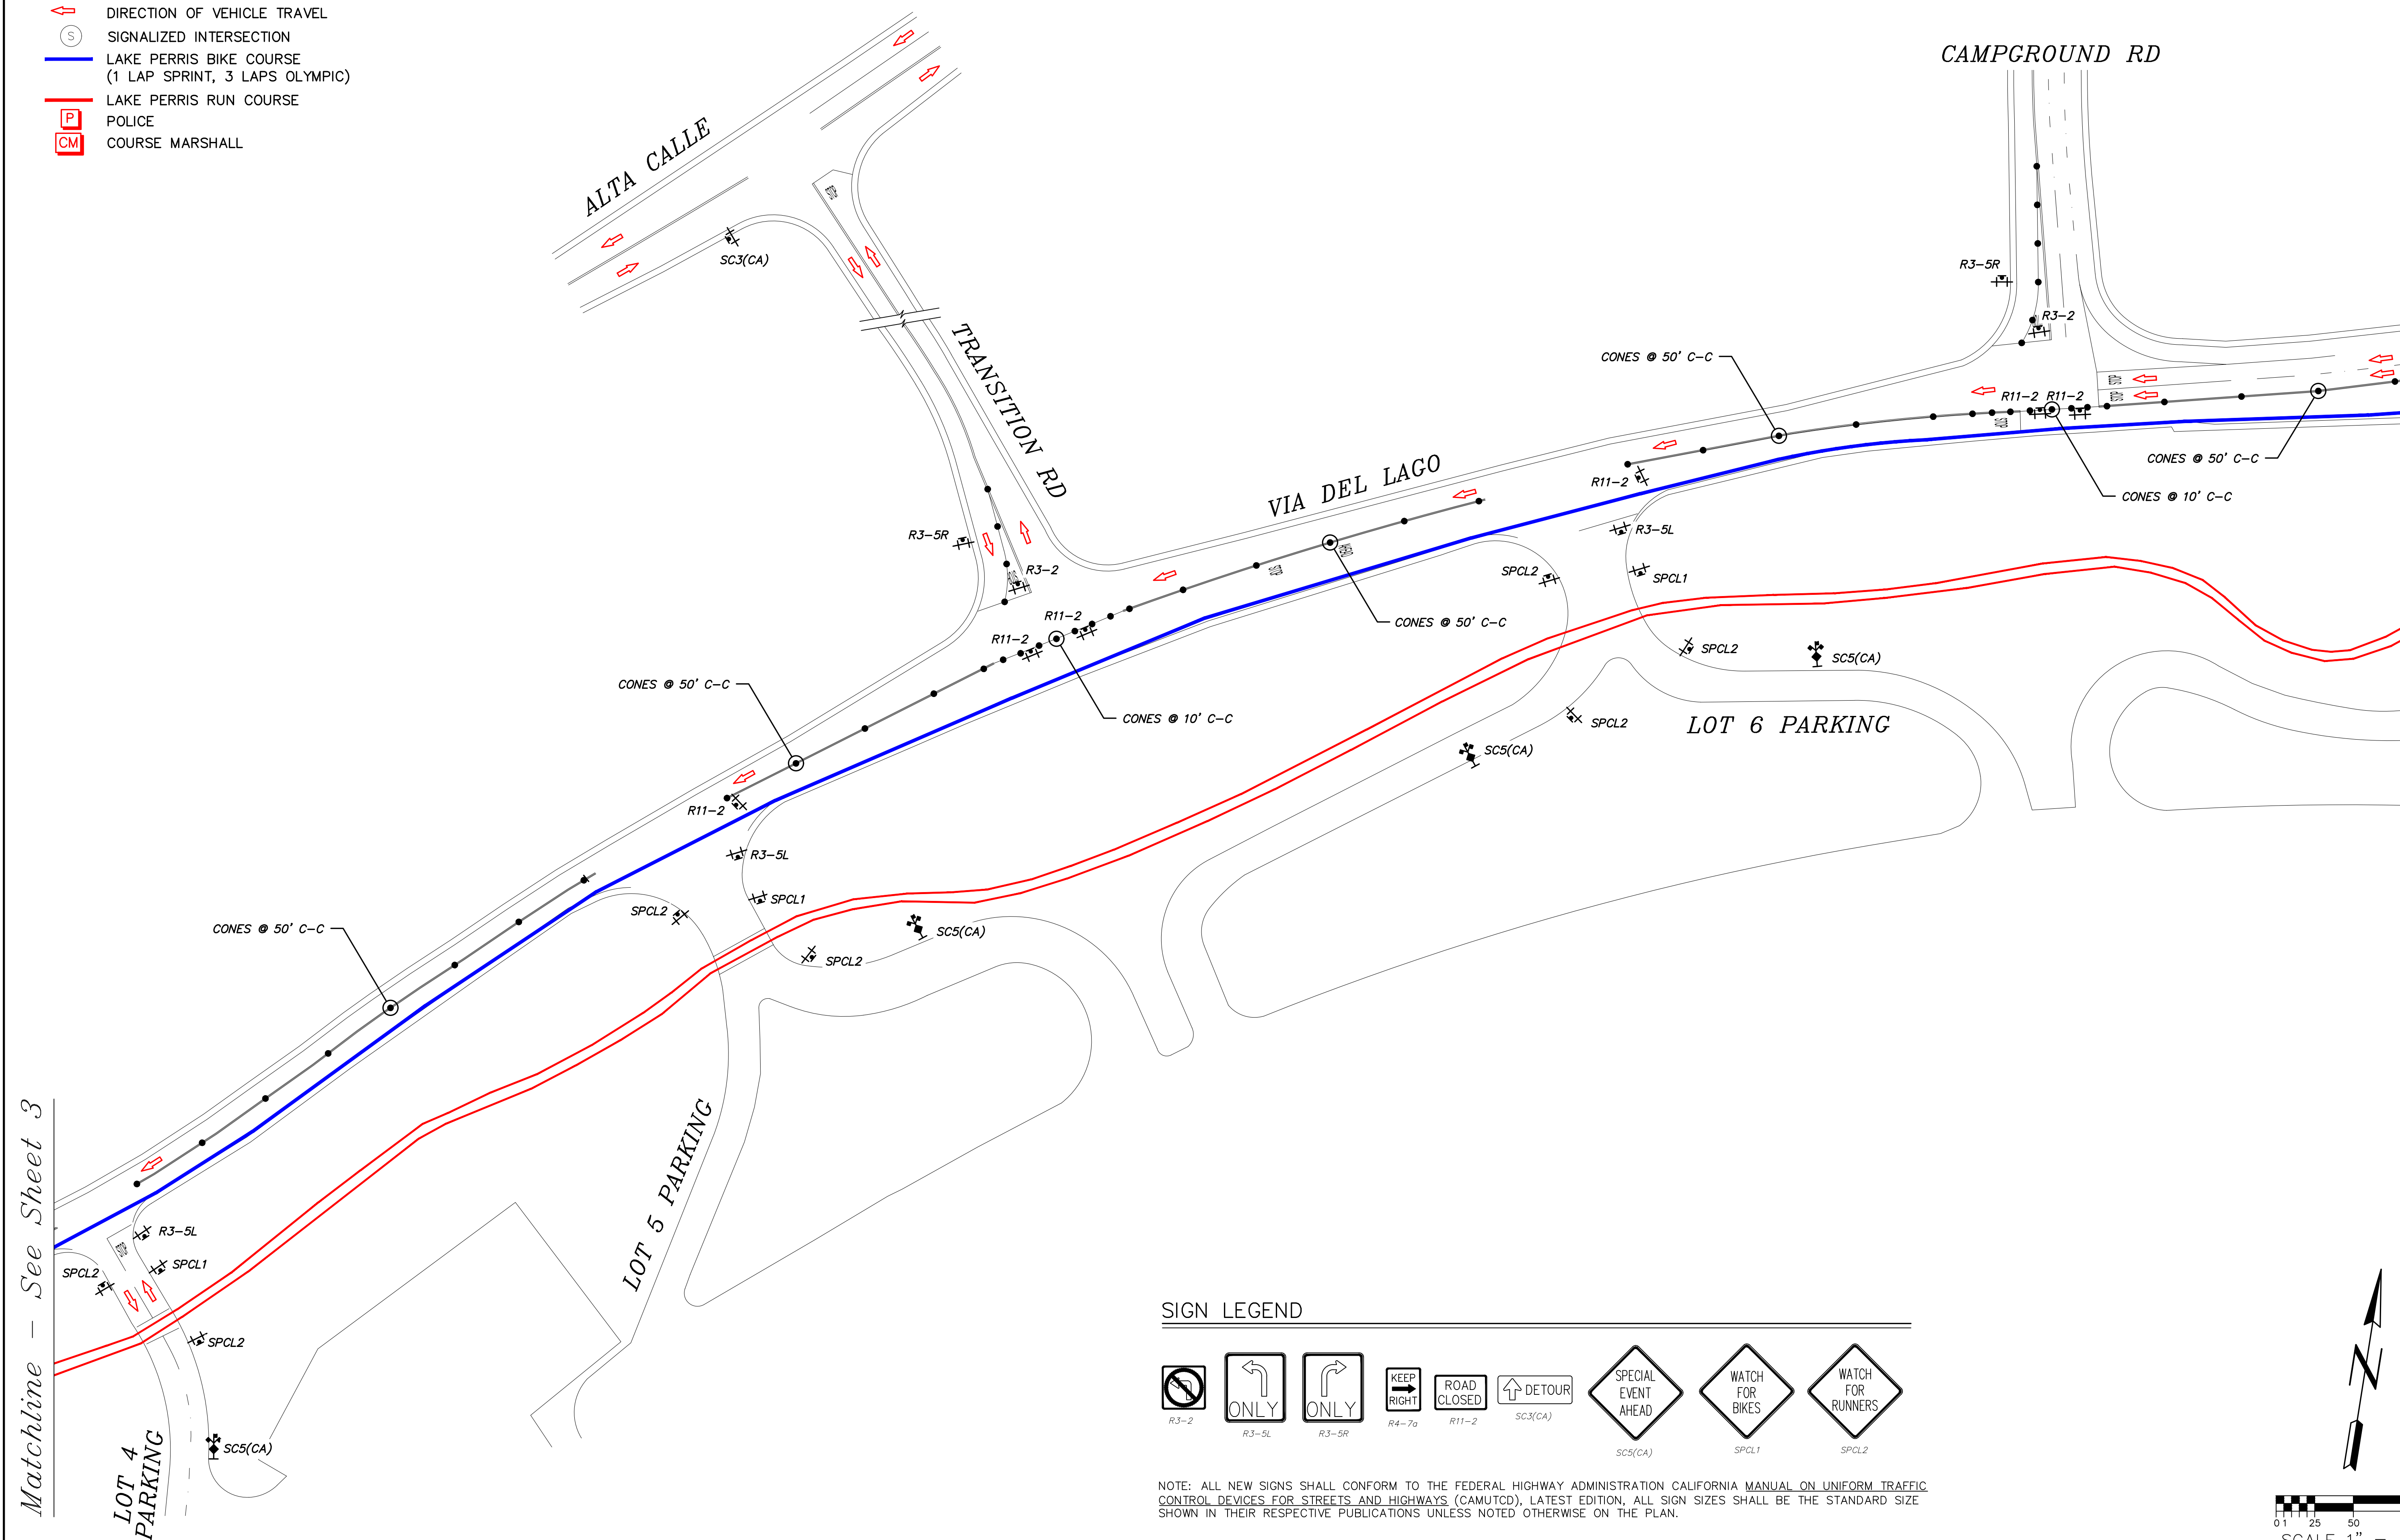


Figure 10: Signs for one-way streets.


Top row signs (left to right):

- R3-2: Prohibited Right Turn
- R3-5L: One-Way Left Turn Only
- R3-5R: One-Way Right Turn Only
- R4-7a: Keep Right
- R11-2: Road Closed
- SC3(CA): Detour

Bottom row signs (left to right):

- SC5(CA): Special Event Ahead
- SPCL1: Watch for Bikes
- SPCL2: Watch for Runners

NOTE: ALL NEW SIGNS SHALL CONFORM TO THE FEDERAL HIGHWAY ADMINISTRATION CALIFORNIA MANUAL ON UNIFORM TRAFFIC CONTROL DEVICES FOR STREETS AND HIGHWAYS (CAMUTCD), LATEST EDITION, ALL SIGN SIZES SHALL BE THE STANDARD SIZE SHOWN IN THEIR RESPECTIVE PUBLICATIONS UNLESS NOTED OTHERWISE ON THE PLAN.

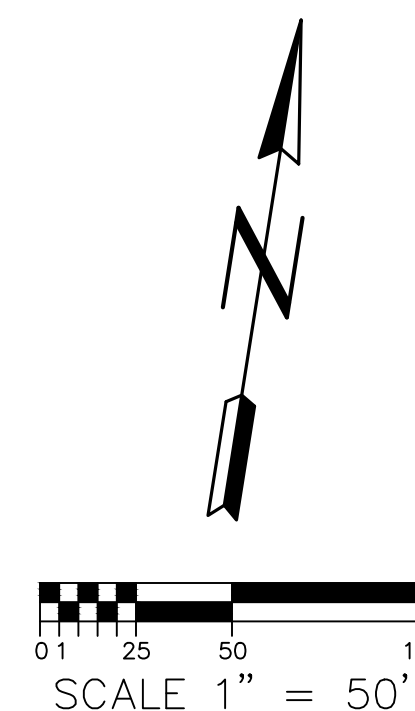


Matchline – See Sheet 5

CAL TRI - LAKE PERRIS TRIATHLON
APRIL 12, 2026
TRAFFIC CONTROL PLAN

SHEET TITLE: TRAFFIC CONTROL PLAN PROJECT: CAL TRI LAKE PERRIS TRIATHLON		CAL TRI - LAKE PERRIS TRIATHLON APRIL 12, 2026 TRAFFIC CONTROL PLAN	
DATE:	01/19/26	BY:	</

SIGN LEGEND

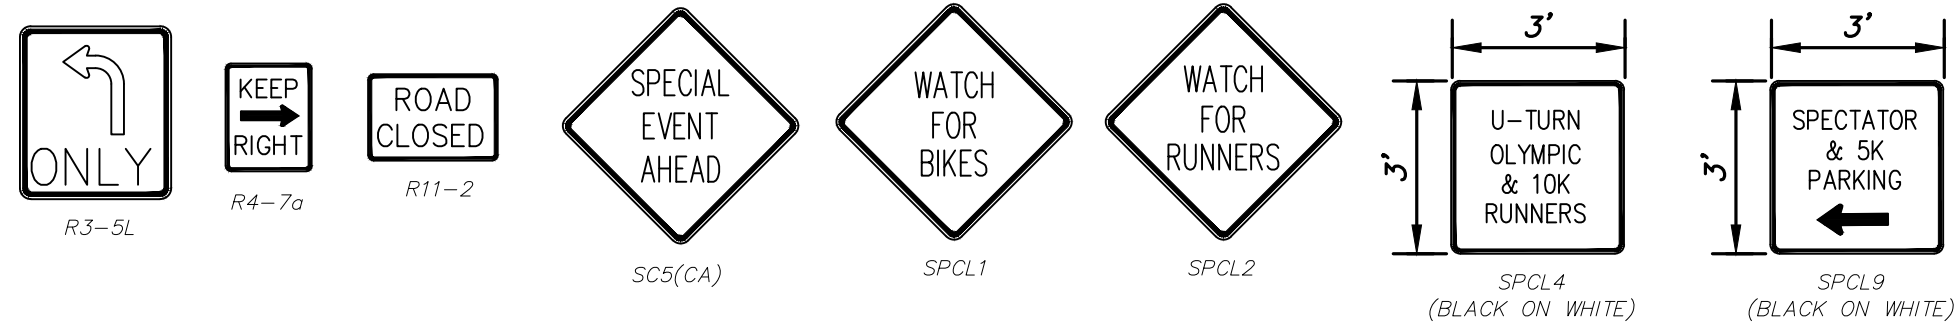


NOTE: ALL NEW SIGNS SHALL CONFORM TO THE FEDERAL HIGHWAY ADMINISTRATION CALIFORNIA MANUAL ON UNIFORM TRAFFIC CONTROL DEVICES FOR STREETS AND HIGHWAYS (CAMUTCD), LATEST EDITION, ALL SIGN SIZES SHALL BE THE STANDARD SIZE SHOWN IN THEIR RESPECTIVE PUBLICATIONS UNLESS NOTED OTHERWISE ON THE PLAN.

LEGEND

- FLAG TREE WITH SIGN(S)
- TYPE II BARRICADE WITH SIGN(S)
- PORTABLE CONE
- DIRECTION OF VEHICLE TRAVEL
- SIGNALIZED INTERSECTION
- LAKE PERRIS BIKE COURSE
(1 LAP SPRINT, 3 LAPS OLYMPIC)
- LAKE PERRIS RUN COURSE
- POLICE
- COURSE MARSHALL

Matchline - See Sheet 4

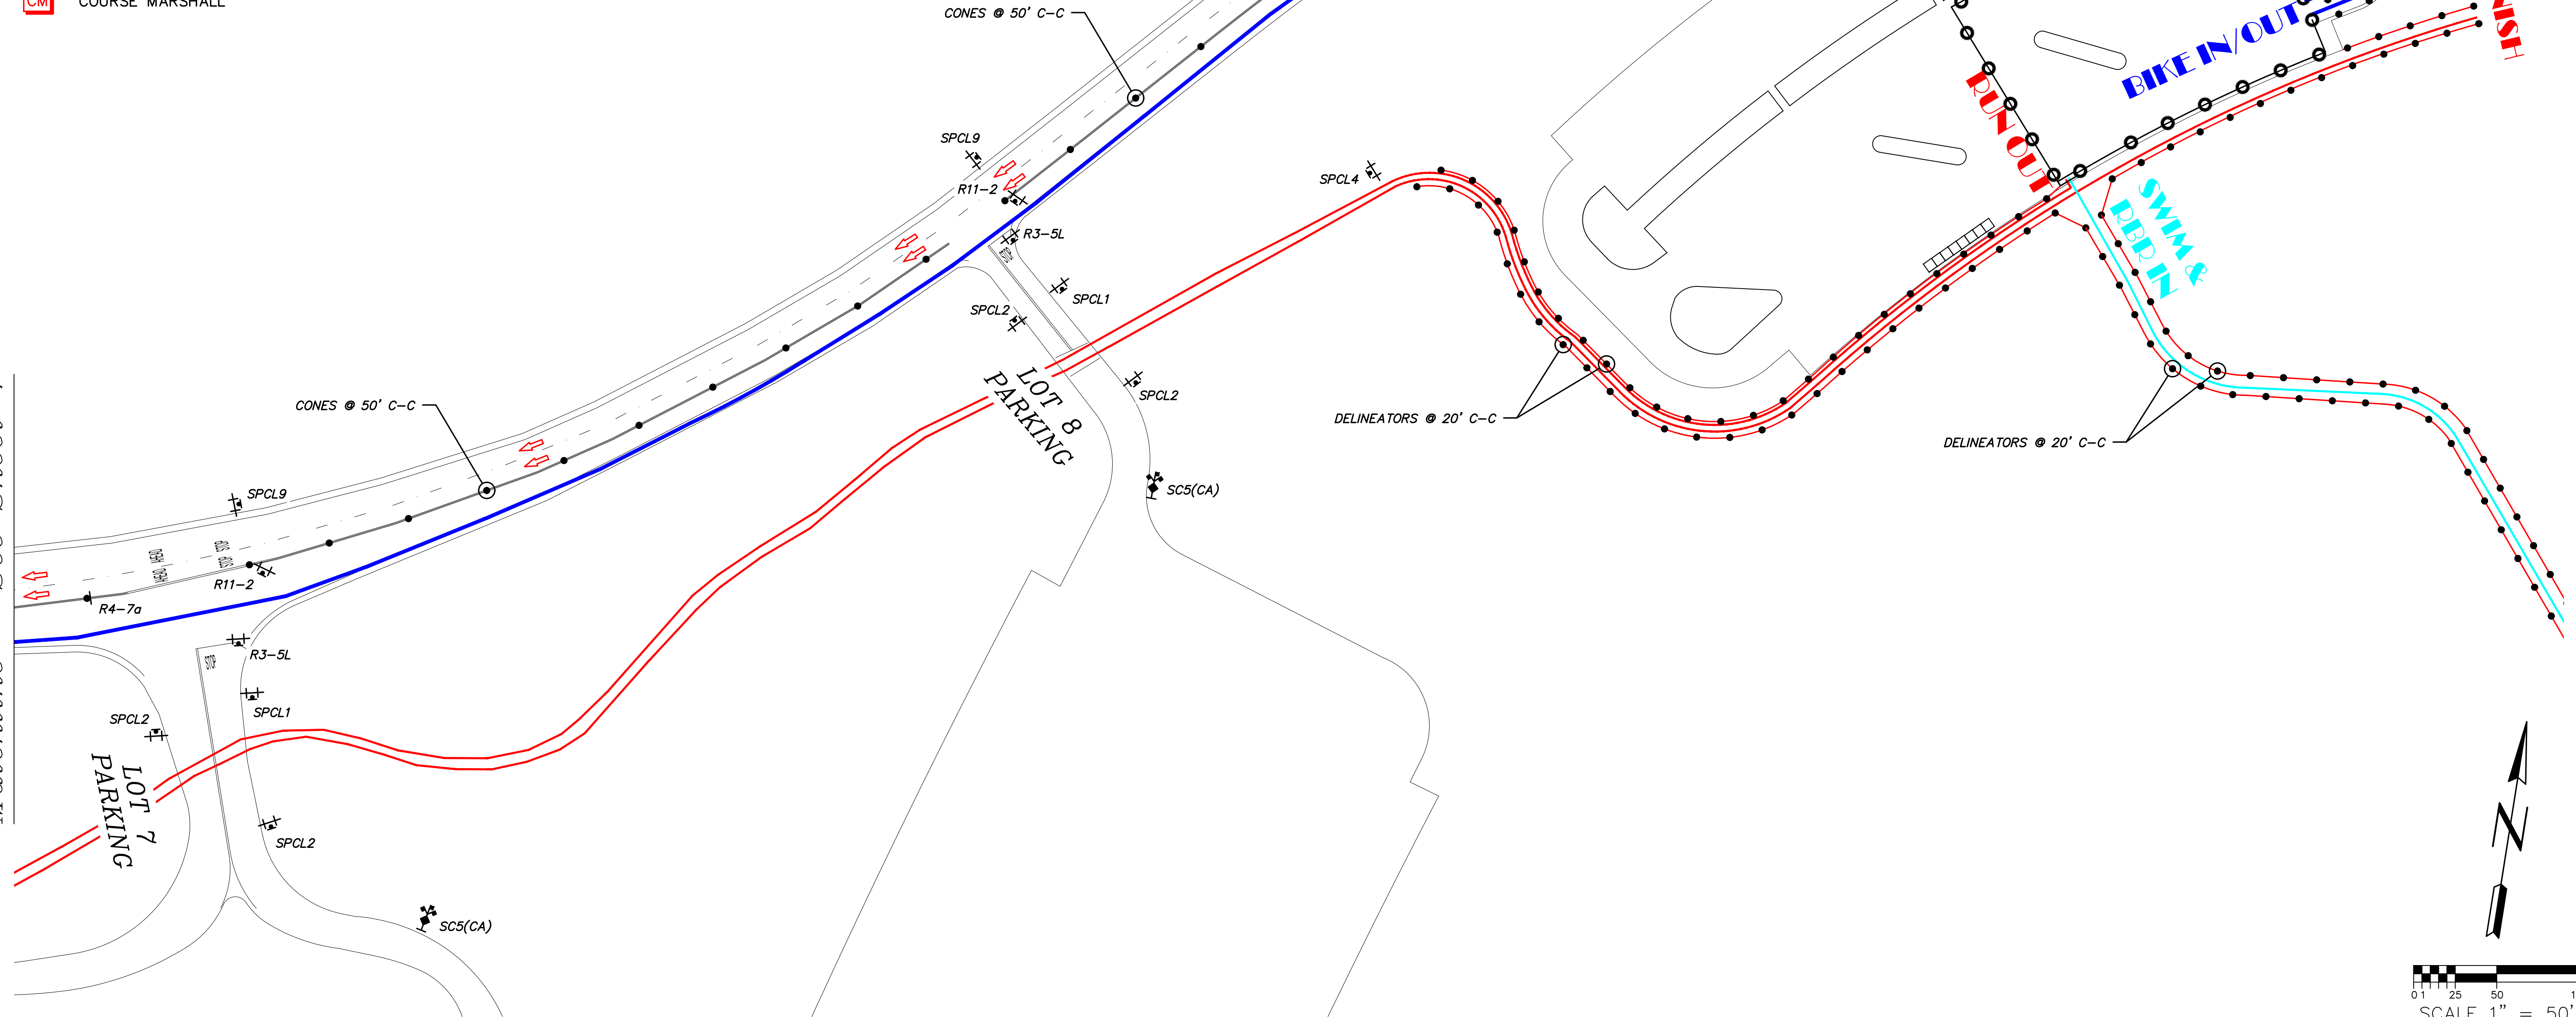


Matchline - See Sheet 6

CAL TRI - LAKE PERRIS TRIATHLON
APRIL 12, 2026
TRAFFIC CONTROL PLAN

SHEET TITLE:	TRAFFIC CONTROL PLAN
DATE:	01/19/26
SCALE:	PER PLAN
DRAWN BY:	JMD
CHECKED BY:	RW
PROJECT NO.:	26016
SHEET NUMBER:	

SIGN LEGEND


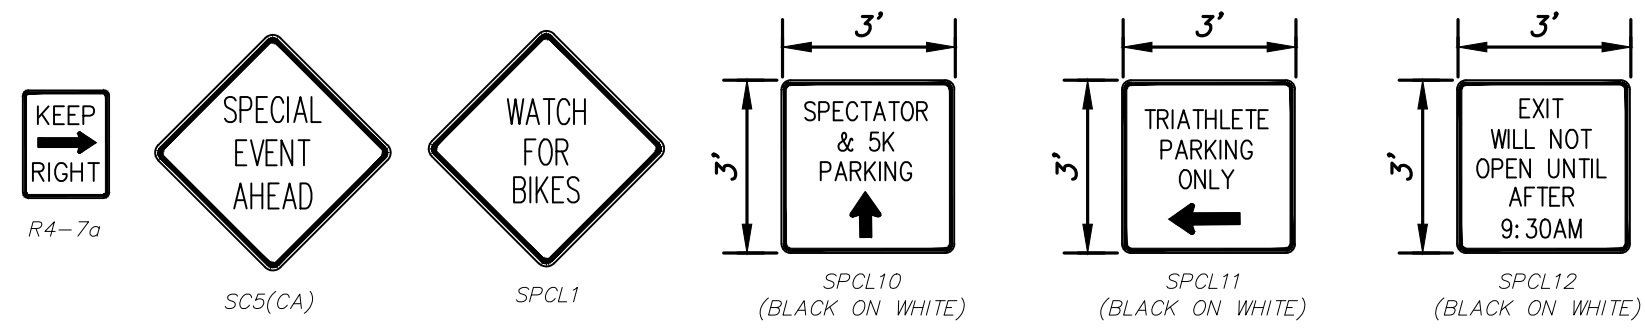


NOTE: ALL NEW SIGNS SHALL CONFORM TO THE FEDERAL HIGHWAY ADMINISTRATION CALIFORNIA MANUAL ON UNIFORM TRAFFIC CONTROL DEVICES FOR STREETS AND HIGHWAYS (CAMUTCD), LATEST EDITION. ALL SIGN SIZES SHALL BE THE STANDARD SIZE SHOWN IN THEIR RESPECTIVE PUBLICATIONS UNLESS NOTED OTHERWISE ON THE PLAN.

LEGEND

- FLAG TREE WITH SIGN(S)
- TYPE II BARRICADE WITH SIGN(S)
- PORTABLE CONE
- DIRECTION OF VEHICLE TRAVEL
- SIGNALIZED INTERSECTION
- LAKE PERRIS BIKE COURSE (1 LAP SPRINT, 3 LAPS OLYMPIC)
- LAKE PERRIS RUN COURSE
- POLICE
- COURSE MARSHALL

Matchline – See Sheet 5

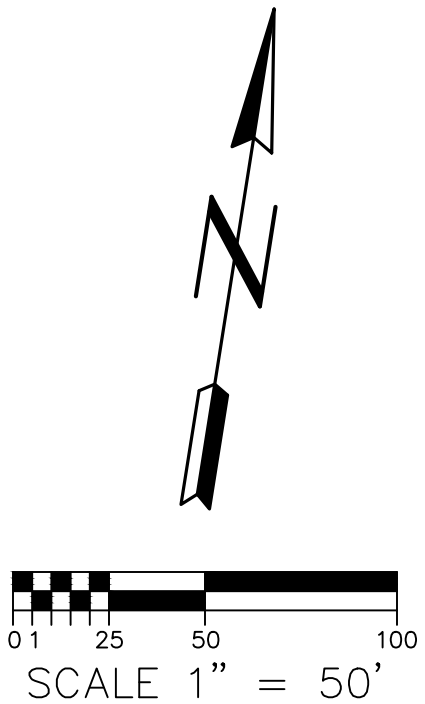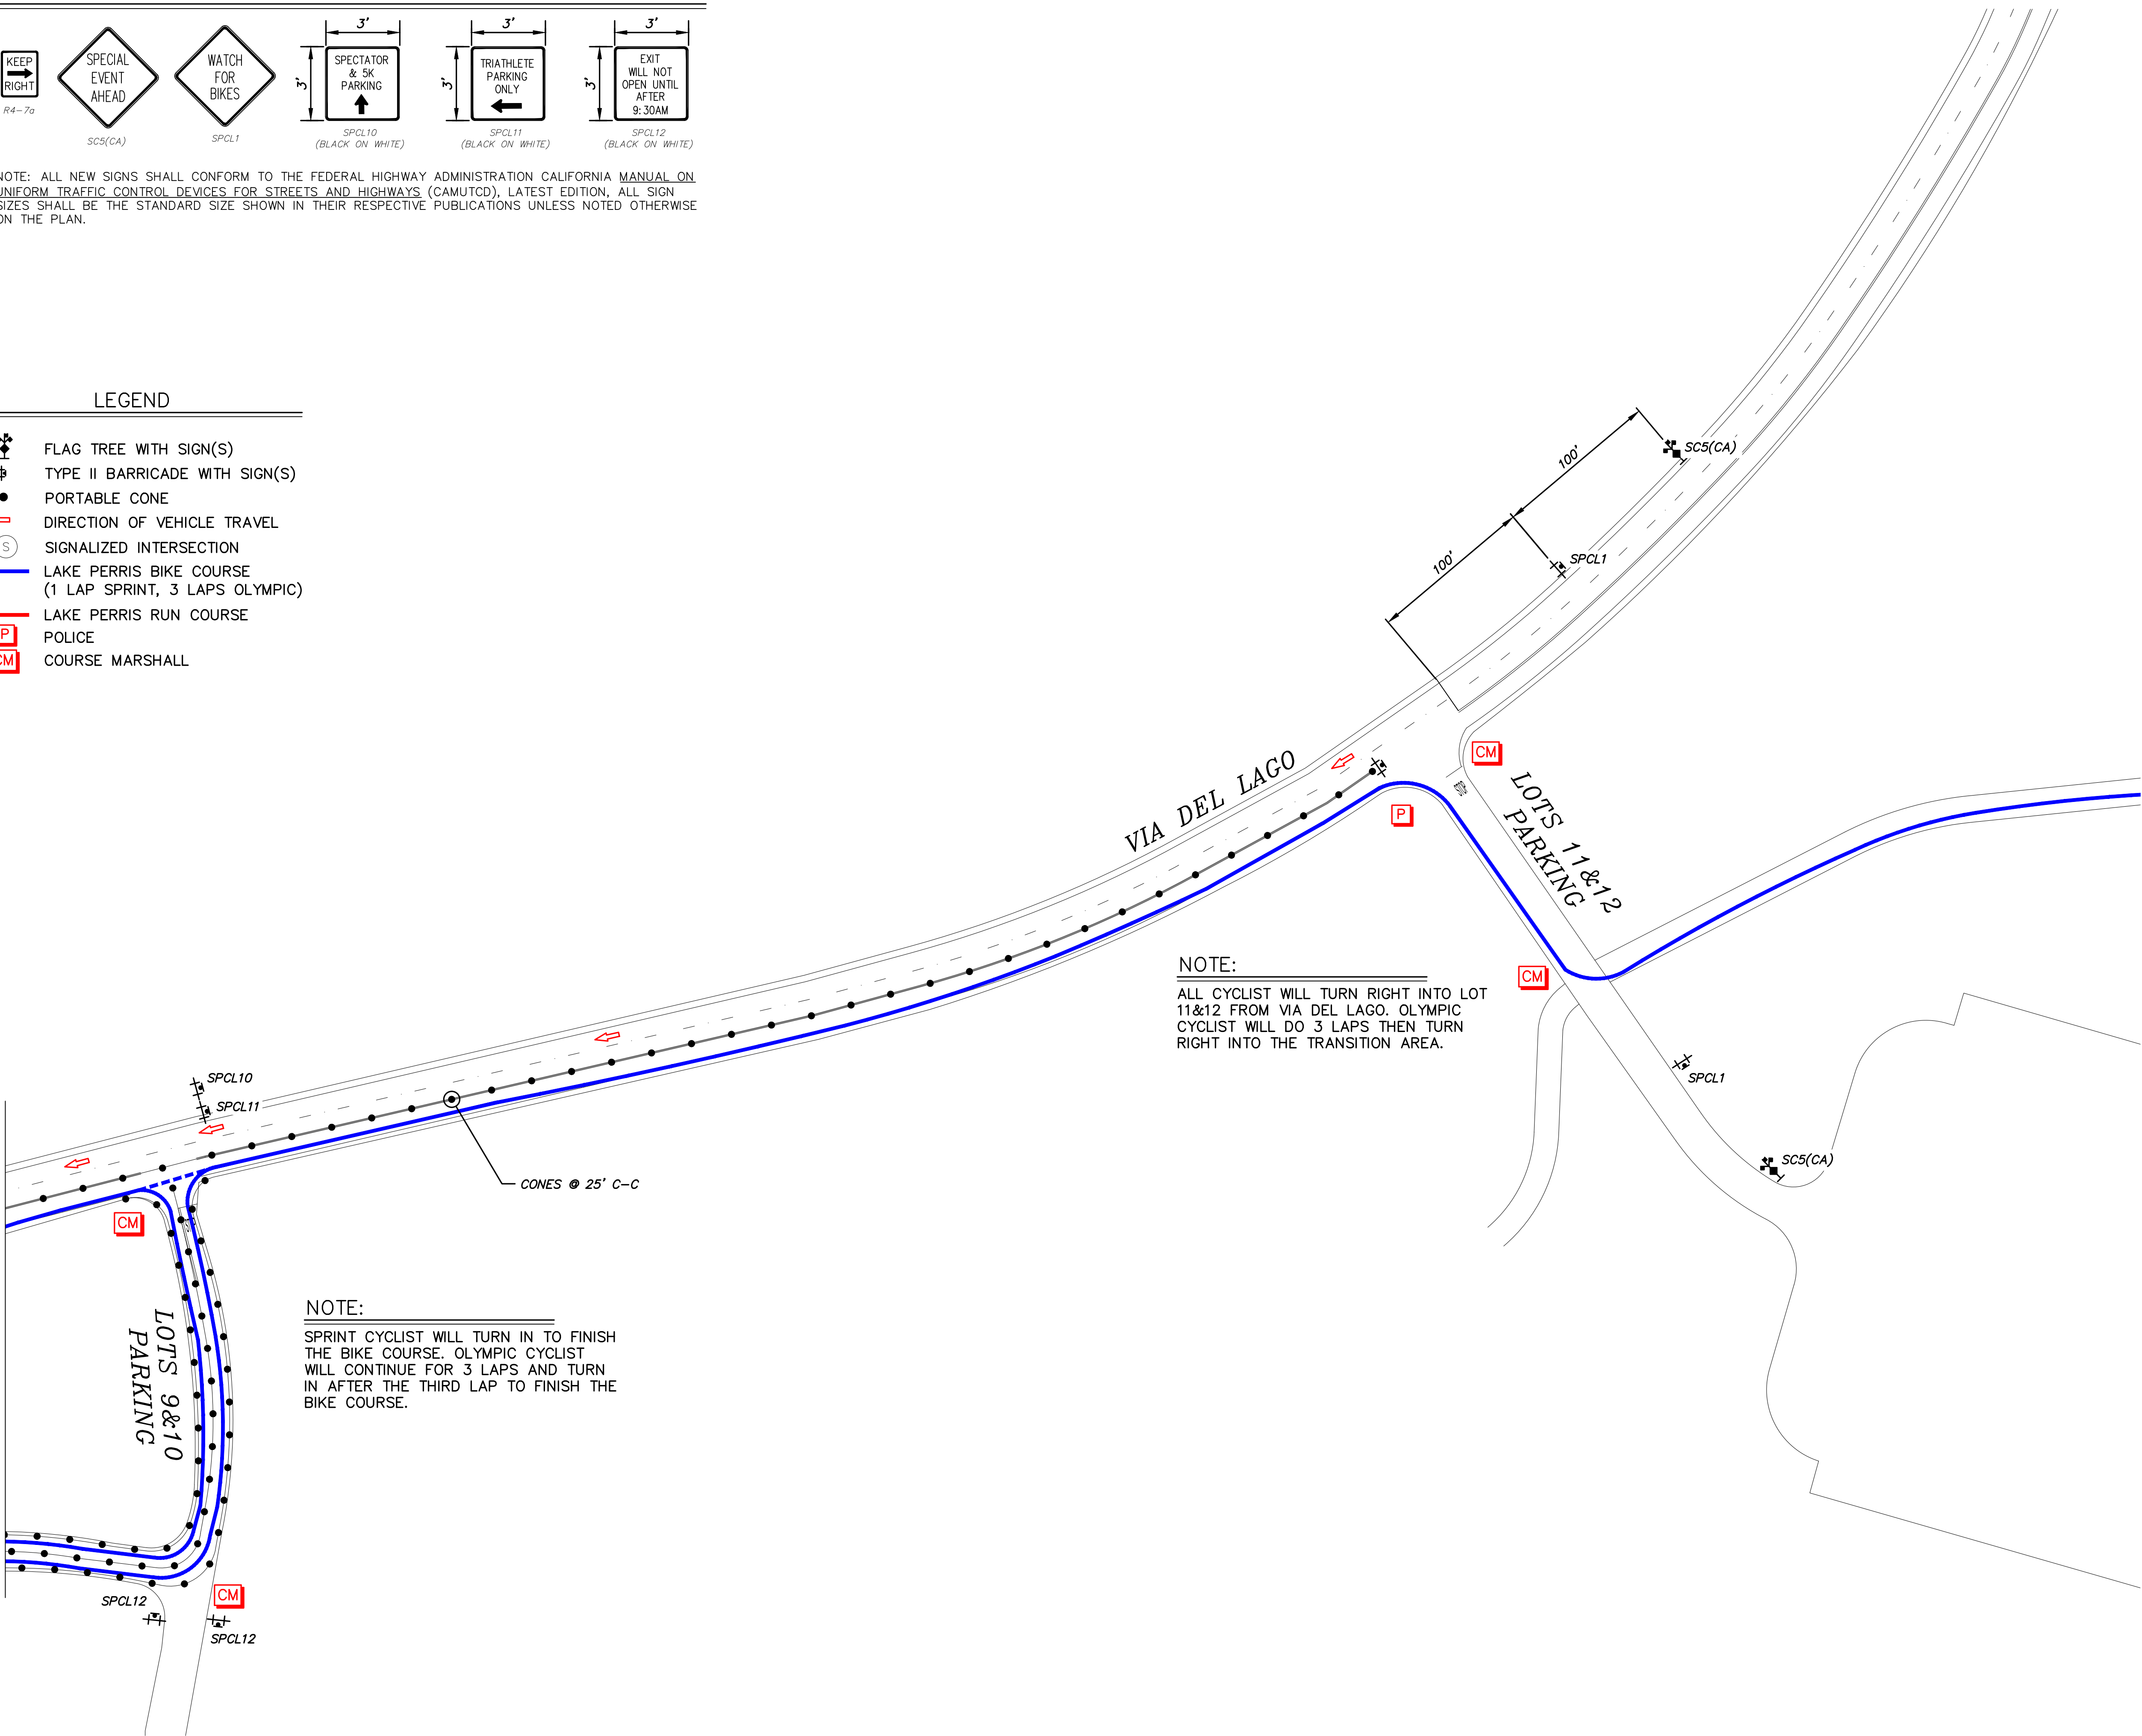

CAL TRI - LAKE PERRIS TRIATHLON
APRIL 12, 2026
TRAFFIC CONTROL PLAN

SHEET TITLE:	TRAFFIC CONTROL PLAN
DATE:	01/19/26
SCALE:	PER PLAN
DRAWN BY:	JMD
CHECKED BY:	RW
PROJECT NO.:	26016
SHEET NUMBER:	

SIGN LEGEND

SPECIAL
EVENT
AHEAD

SC5(CA)

WATCH
FOR
BIKES

SPCL1

SPCL5

SPCL6

NOTE: ALL NEW SIGNS SHALL CONFORM TO THE FEDERAL HIGHWAY ADMINISTRATION CALIFORNIA MANUAL ON UNIFORM TRAFFIC CONTROL DEVICES FOR STREETS AND HIGHWAYS (CAMUTCD), LATEST EDITION, ALL SIGN SIZES SHALL BE THE STANDARD SIZE SHOWN IN THEIR RESPECTIVE PUBLICATIONS UNLESS NOTED OTHERWISE ON THE PLAN.

LEGEND

FLAG TREE WITH SIGN(S)

TYPE II BARRICADE WITH SIGN(S)

PORTABLE CONE

DIRECTION OF VEHICLE TRAVEL



SIGNALIZED INTERSECTION

LAKE PERRIS BIKE COURSE
(1 LAP SPRINT, 3 LAPS OLYMPIC)

LAKE PERRIS RUN COURSE

POLICE

COURSE MARSHALL

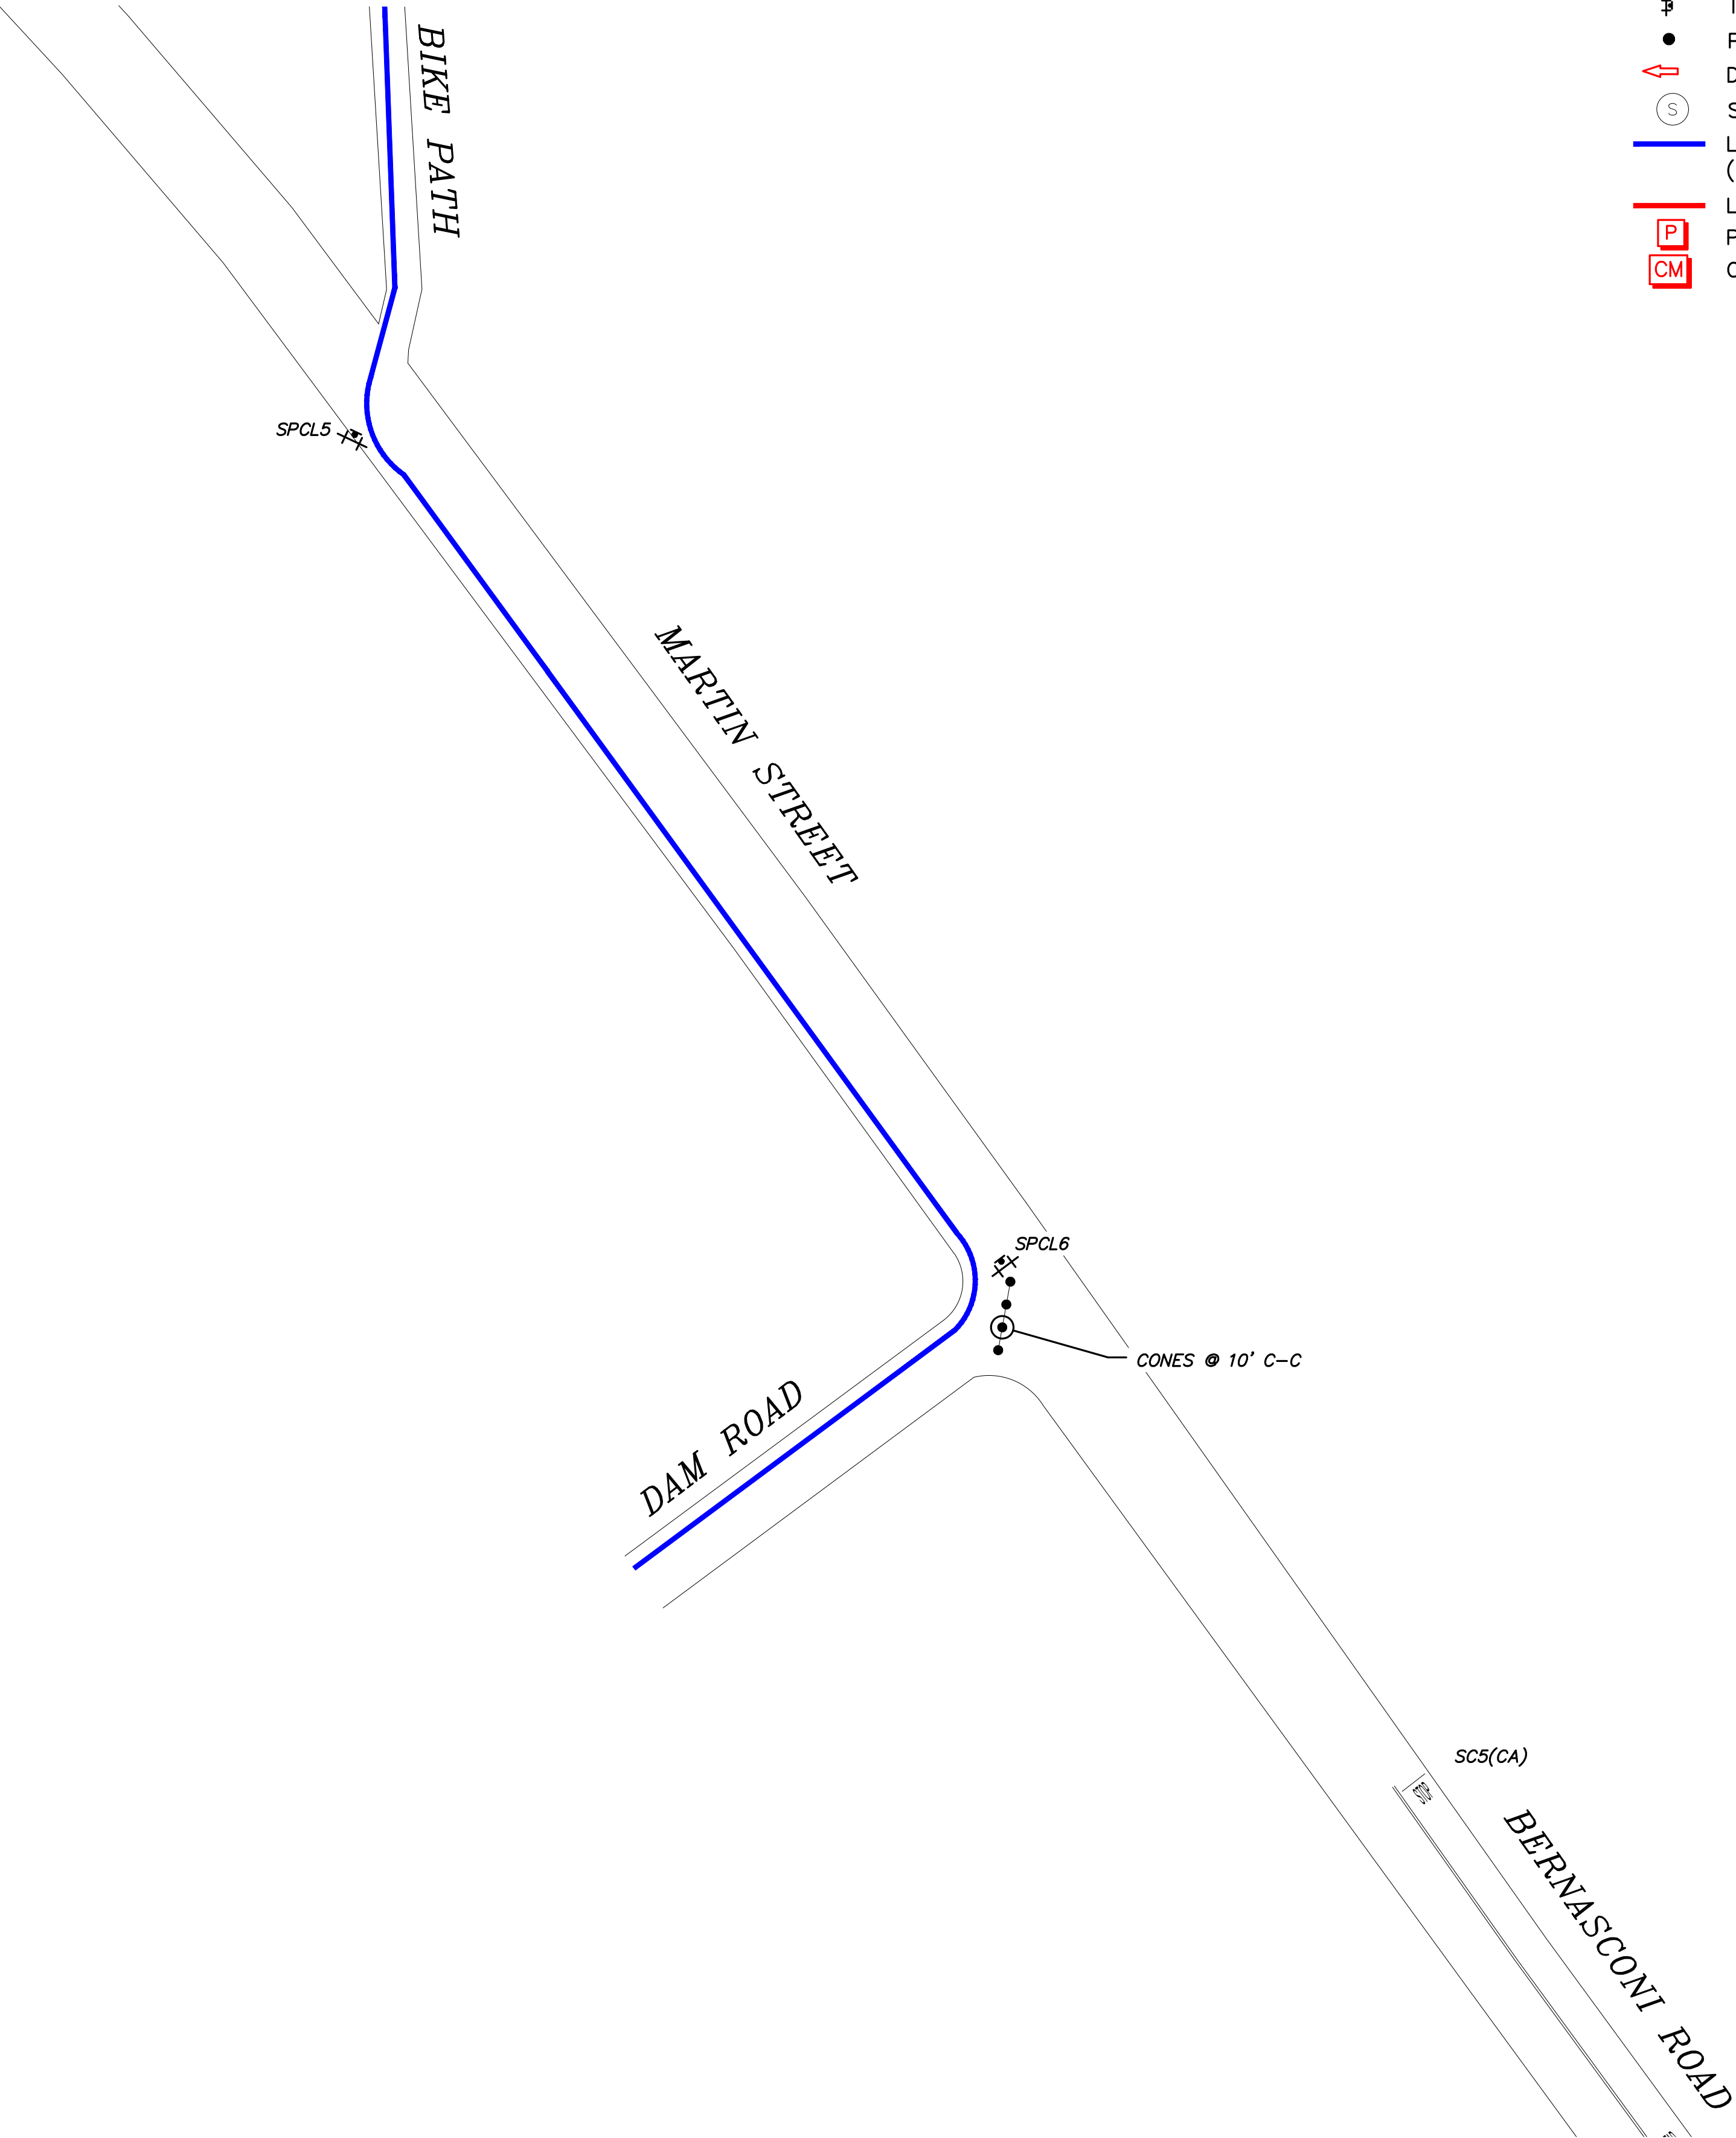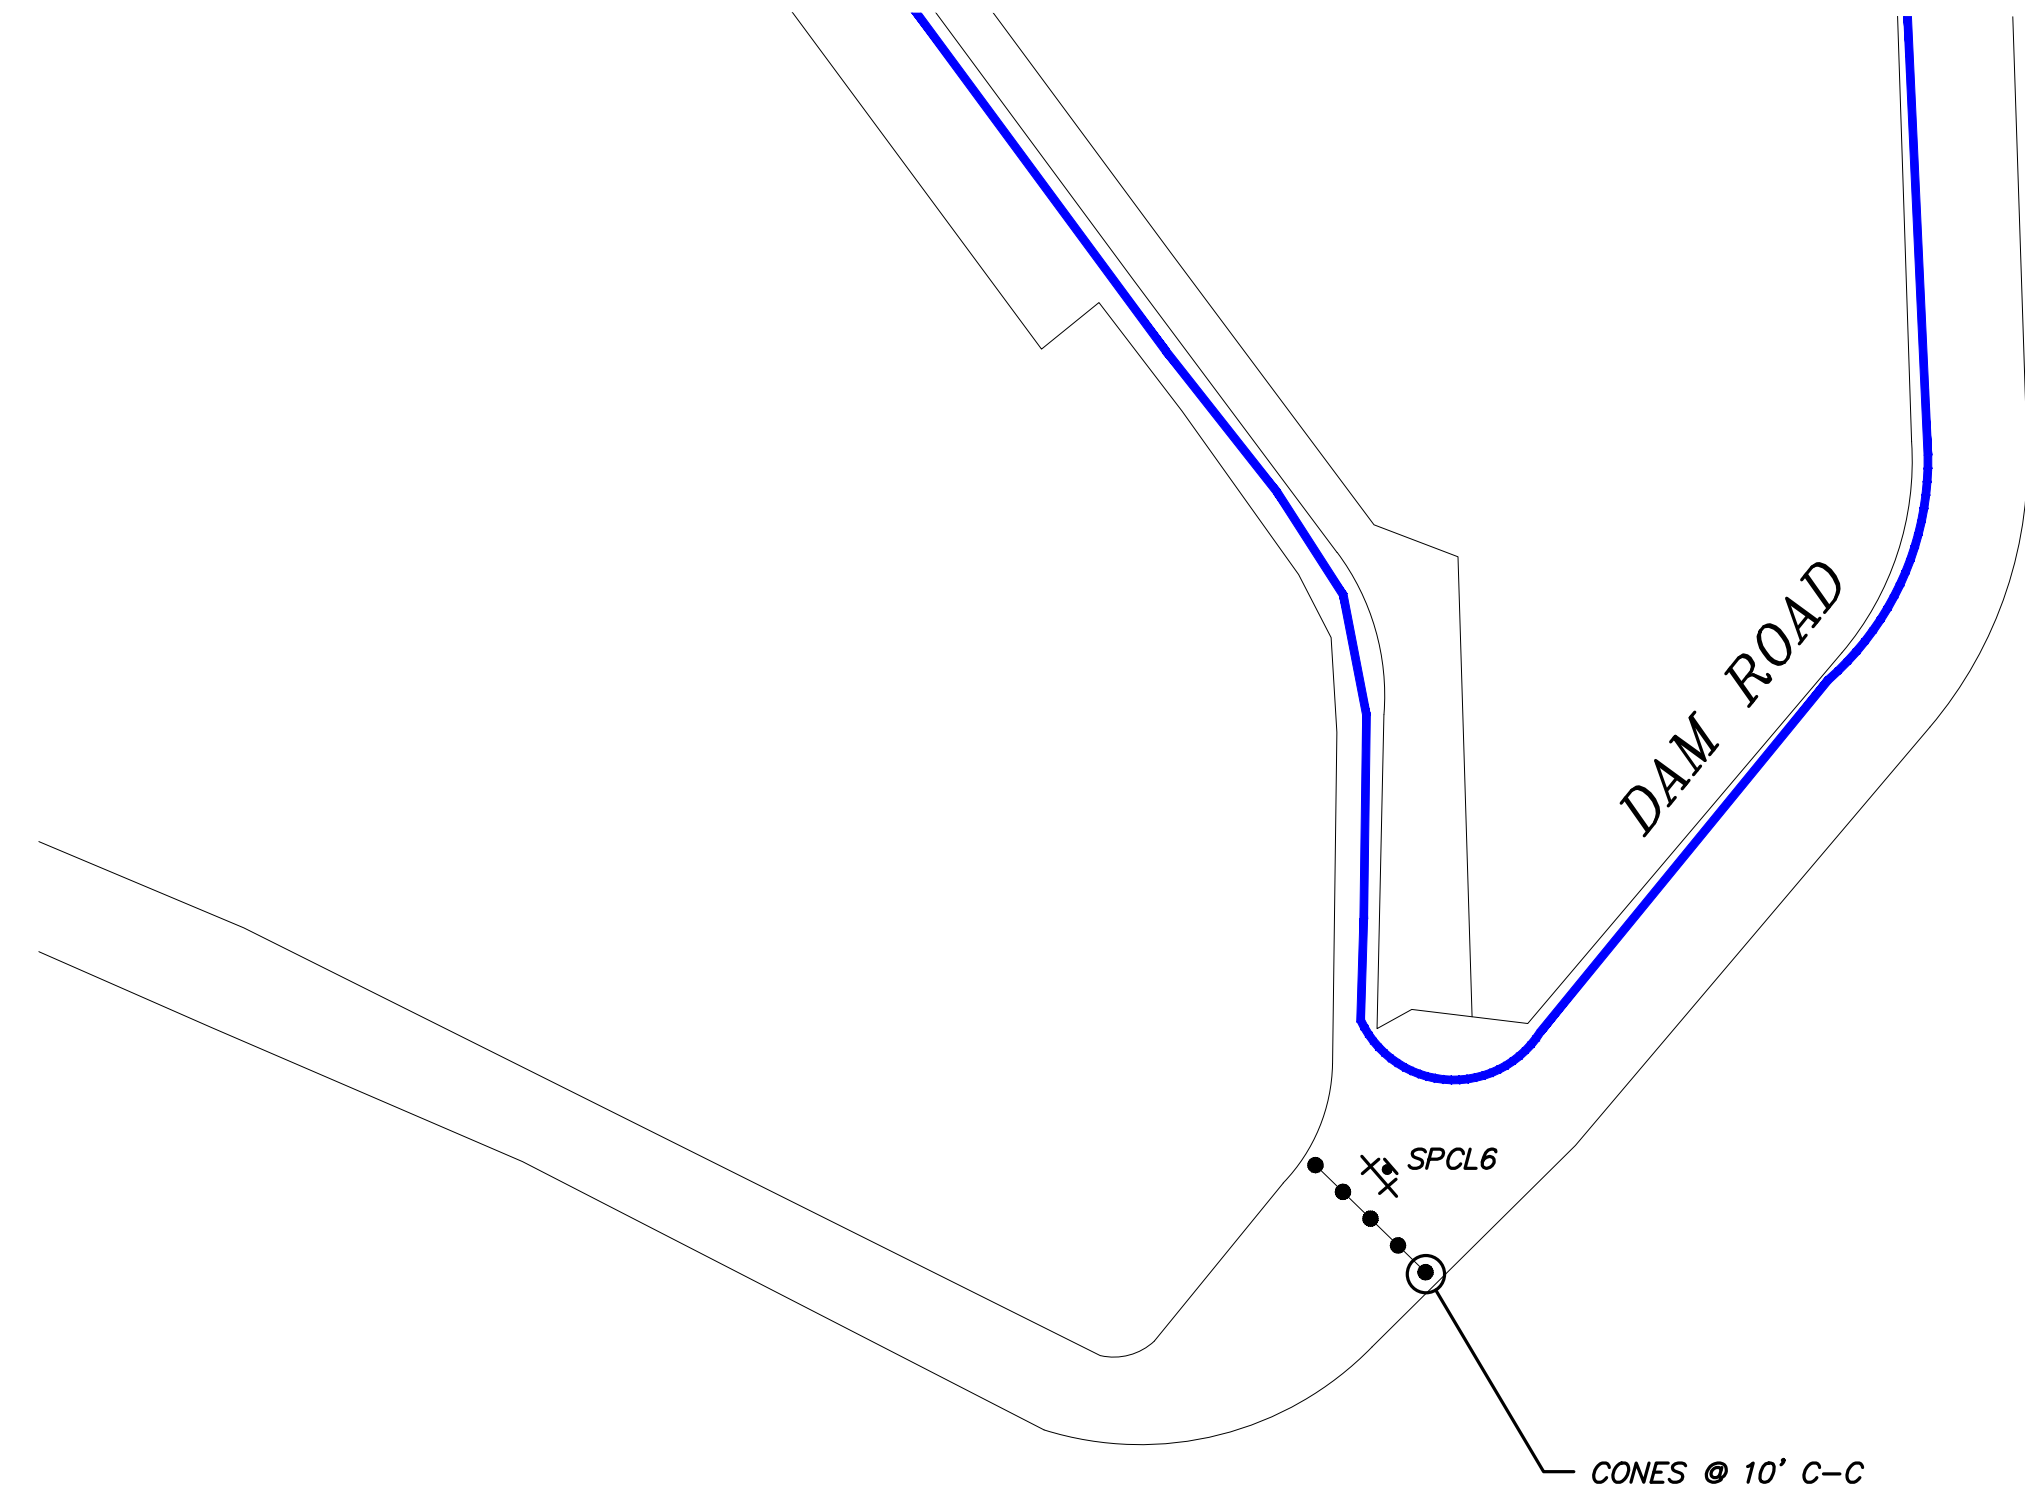

0 1 25 50 100

SCALE 1" = 50'

N

CAL TRI - LAKE PERRIS TRIATHLON
APRIL 12, 2026
TRAFFIC CONTROL PLAN

SHEET TITLE: TRAFFIC CONTROL PLAN	PROJECT: CAL TRI LAKE PERRIS TRIATHLON
DATE: 01/19/26	
SCALE: PER PLAN	
DRAWN BY: JMD	
CHECKED BY: RW	
PROJECT NO.: 26016	
SHEET NUMBER:	
7 OF 8 SHEETS	

