CAL TRI - TRIATHLON
LAKE HAVASU, AZ
MARCH 15, 2026
TRAFFIC CONTROL PLAN

SIGN LEGEND

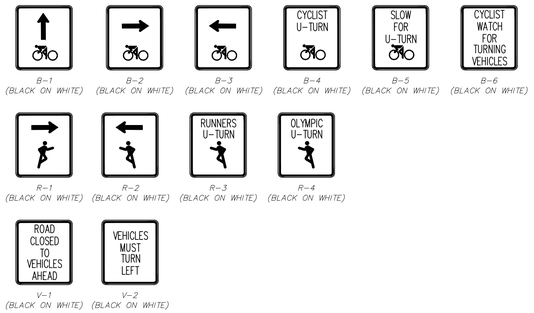

LEGEND

- TYPE II BARRICADE WITH SIGN(S)
- PORTABLE CONE
- PORTABLE DELINEATOR WITH BANNER TAPE
- BARRICADE
- BIKE COURSE
- RUN COURSE
- PD — LAKE HAVASU POLICE
- S — MOHAVE COUNTY SHERIFF
- PW — LAKE HAVASU DEPARTMENT OF PUBLIC WORKS
- CM — COURSE MARSHALL

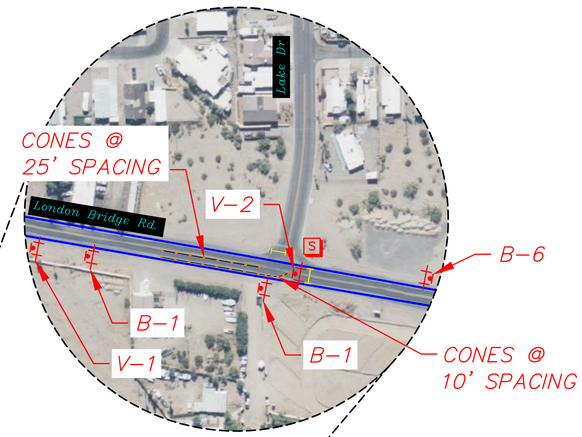

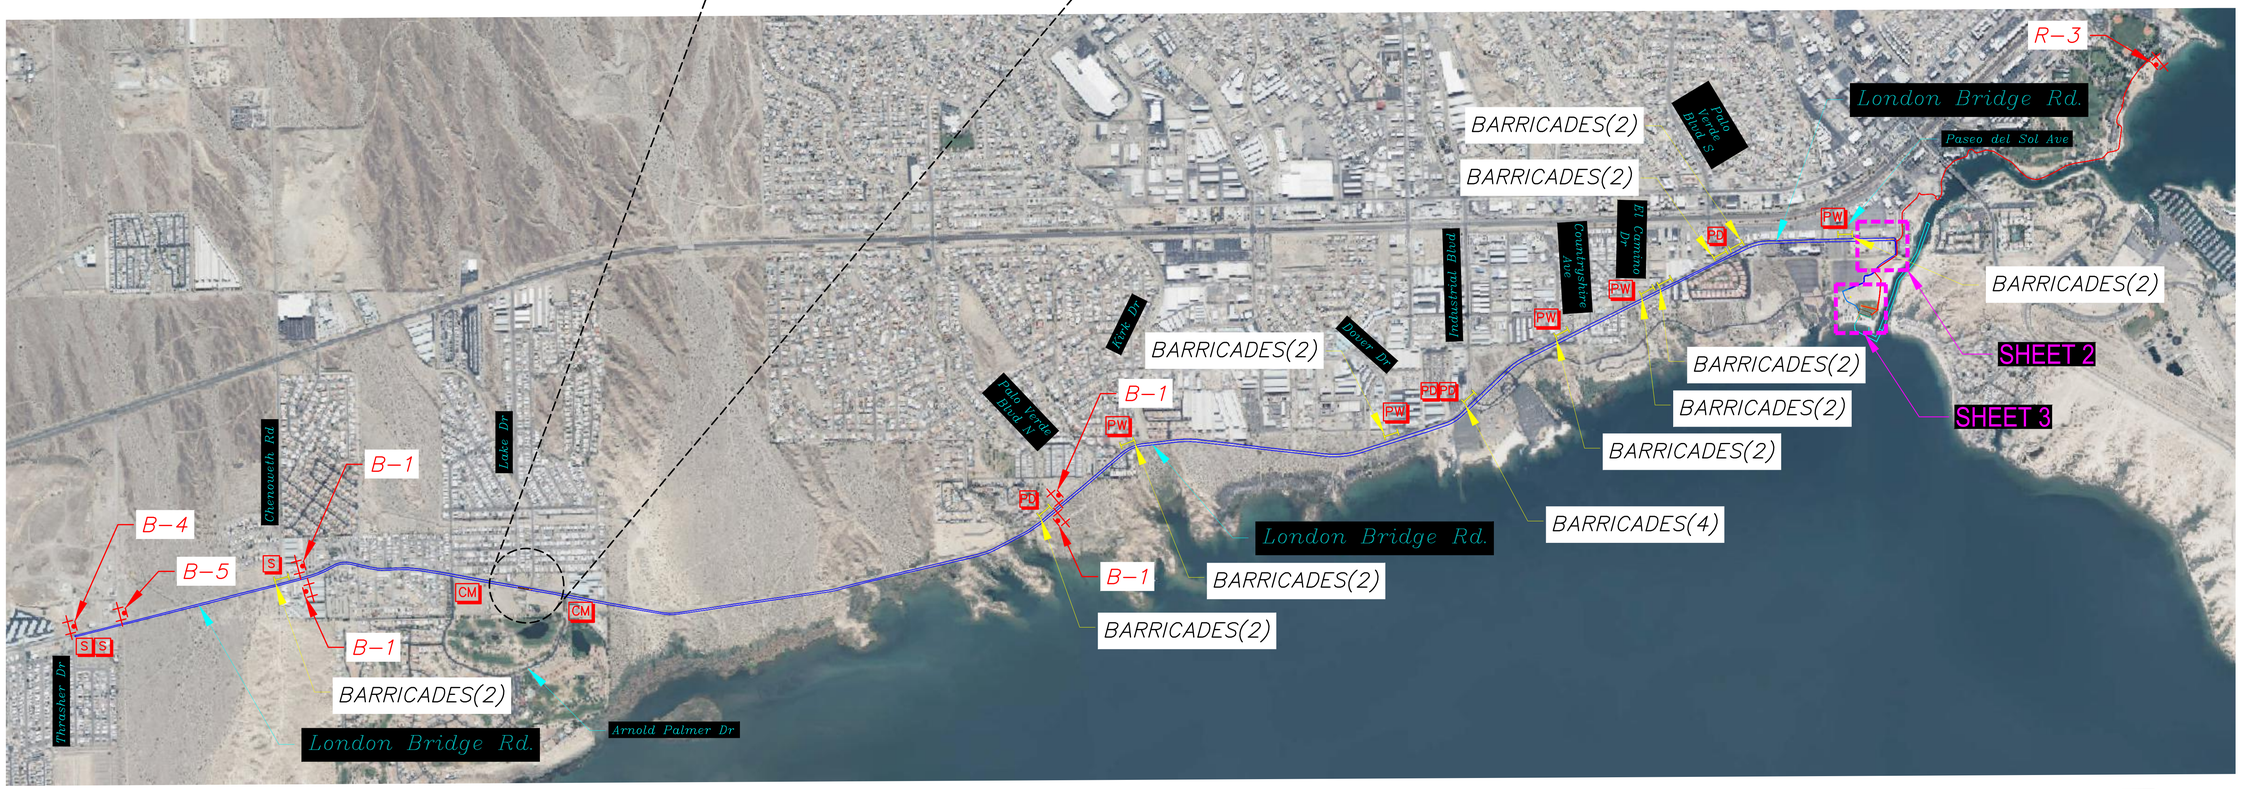

NOT TO SCALE

BY:	NO.:	DATE:	DESCRIPTION:	BY:

SHEET TITLE: TRAFFIC CONTROL PLAN

PROJECT: CAL TRI TRIATHLON LAKE HAVASU, AZ

DATE:	03/12/26
SCALE:	PER PLAN
DRAWN BY:	JMD
CHECKED BY:	RW
PROJECT NO.:	26003
SHEET NUMBER:	

1 OF 3 SHEETS

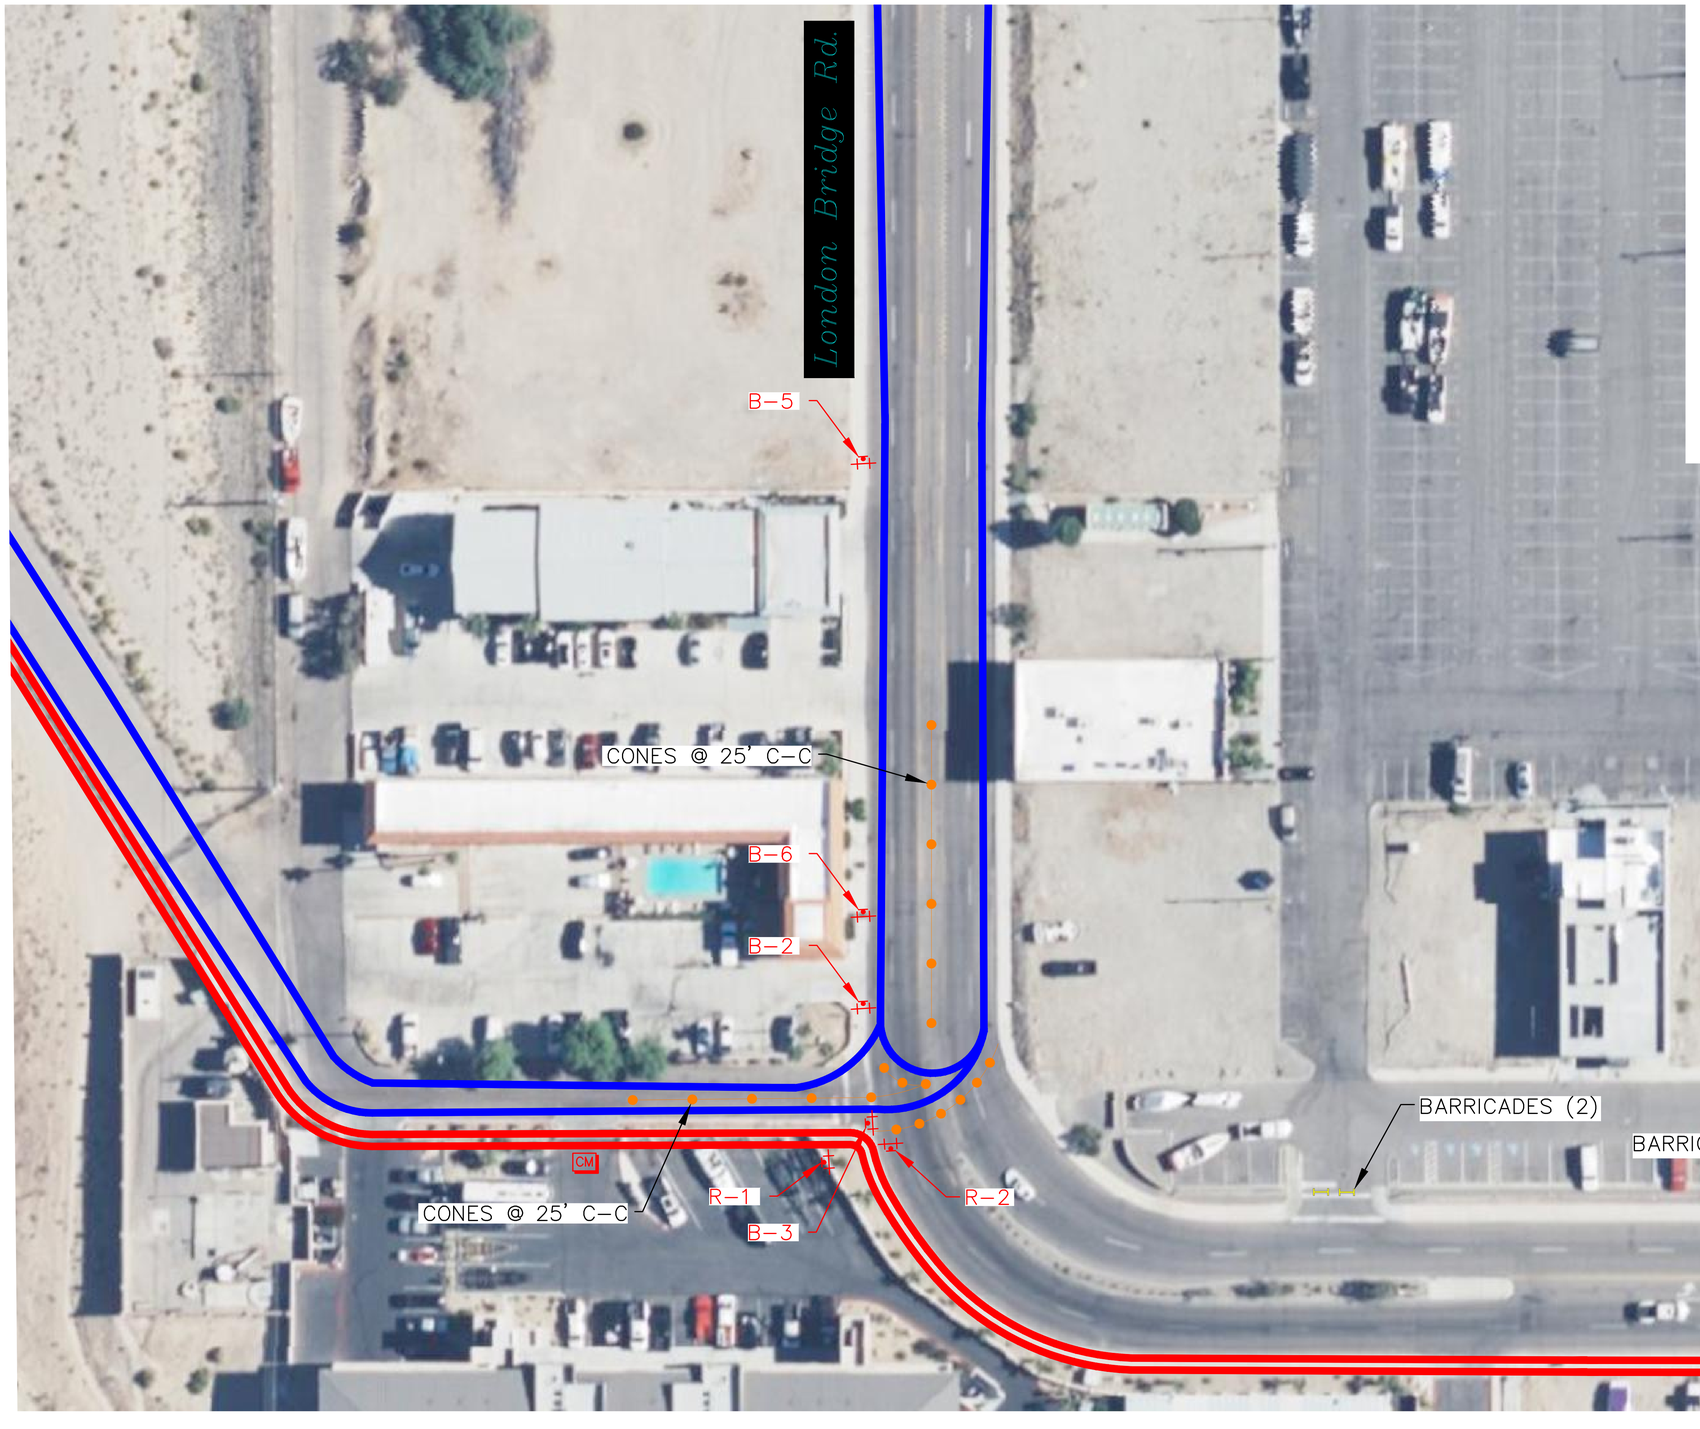

LEGEND

- TYPE II BARRICADE WITH SIGN(S)
- PORTABLE CONE
- PORTABLE DELINEATOR WITH BANNER TAPE
- BARRICADE
- BIKE COURSE
- RUN COURSE
- PD — LAKE HAVASU POLICE
- S — MOHAVE COUNTY SHERIFF
- PW — LAKE HAVASU DEPARTMENT OF PUBLIC WORKS
- CM — COURSE MARSHALL

SIGN LEGEND

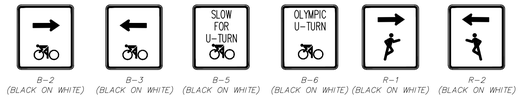

B–2 (BLACK ON WHITE) | B–3 (BLACK ON WHITE) | B–5 (BLACK ON WHITE) | B–6 (BLACK ON WHITE) | R–1 (BLACK ON WHITE) | R–2 (BLACK ON WHITE)

BY:	NO.:	DATE:	DESCRIPTION:	BY:

CAL TRI - TRIATHLON
LAKE HAVASU, AZ
MARCH 15, 2026
TRAFFIC CONTROL PLAN

SHEET TITLE: TRAFFIC CONTROL PLAN

PROJECT: CAL TRI TRIATHLON LAKE HAVASU, AZ

DATE:	03/12/26
SCALE:	PER PLAN
DRAWN BY:	JMD
CHECKED BY:	RW
PROJECT NO.:	26003
SHEET NUMBER:	

LEGEND

- TYPE II BARRICADE WITH SIGN(S)
- PORTABLE CONE
- PORTABLE DELINEATOR WITH BANNER TAPE
- BARRICADE
- BIKE COURSE
- RUN COURSE
- PD — LAKE HAVASU POLICE
- S — MOHAVE COUNTY SHERIFF
- PW — LAKE HAVASU DEPARTMENT OF PUBLIC WORKS
- CM — COURSE MARSHALL

SIGN LEGEND

R-4
(BLACK ON WHITE)

N

0 15 30 60
SCALE 1" = 30'

BY:	NO.:	DATE:	DESCRIPTION:

CAL TRI - TRIATHLON
LAKE HAVASU, AZ
MARCH 15, 2026
TRAFFIC CONTROL PLAN

SHEET TITLE: TRAFFIC CONTROL PLAN

PROJECT: CAL TRI TRIATHLON
LAKE HAVASU, AZ

DATE:	03/12/26
SCALE:	PER PLAN
DRAWN BY:	JMD
CHECKED BY:	RW
PROJECT NO.:	26003
SHEET NUMBER:	

3 OF 3 SHEETS